
Sunwood
Lot 11 Crater Valley

## PRESSURE MANIFOLD DESIGN

ATTACHMENT TO P.D.# 81444

TAX MAP # 47514837-26

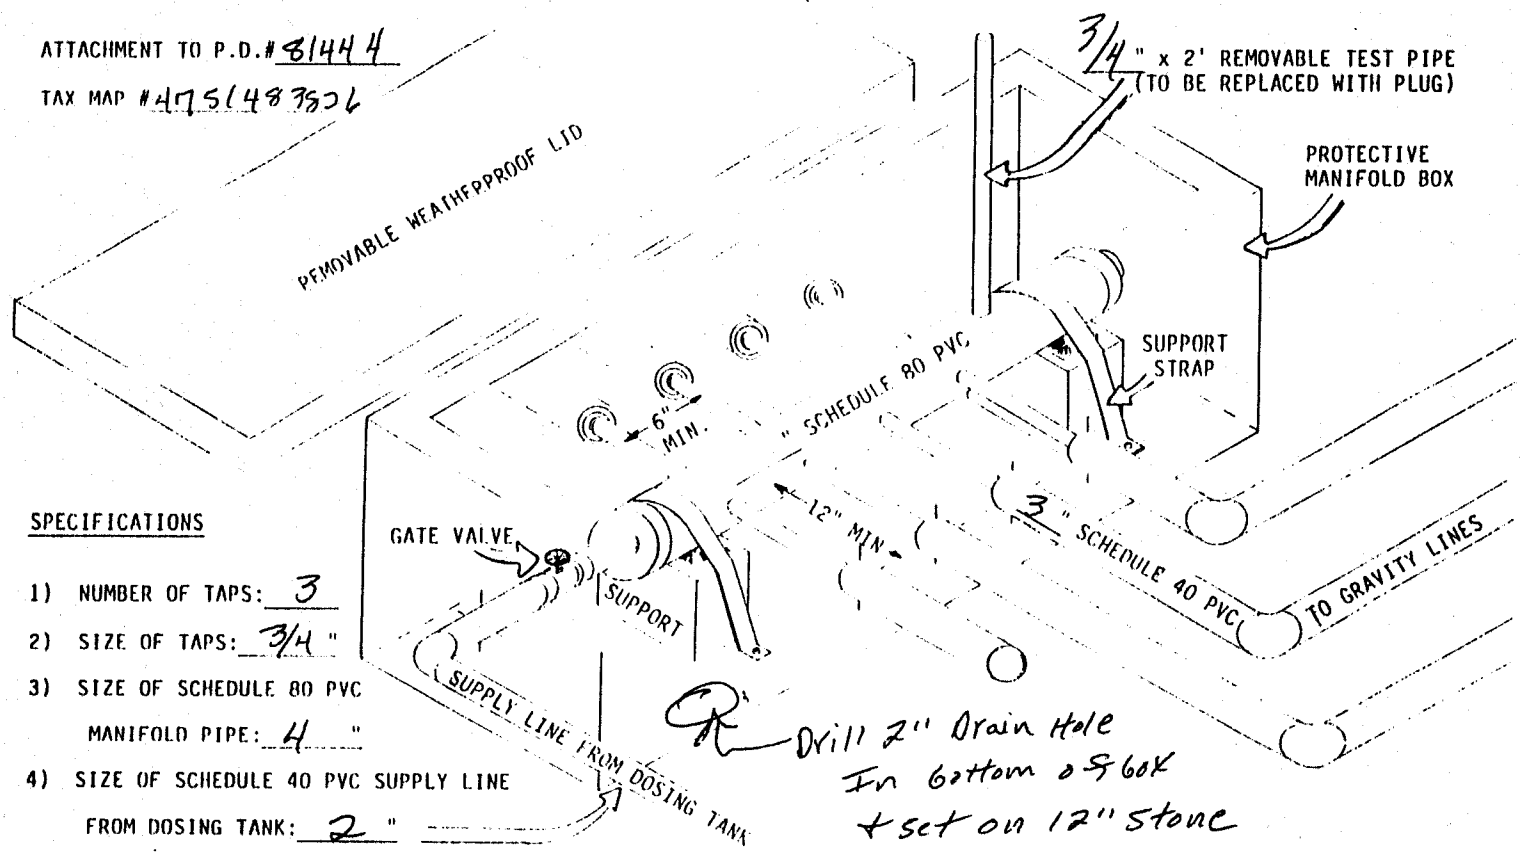


## SPECIFICATIONS

1) NUMBER OF TAPS: 3
2) SIZE OF TAPS: 3/4 "
3) SIZE OF SCHEDULE 80 PVC MANIFOLD PIPE: 4 "
4) SIZE OF SCHEDULE 40 PVC SUPPLY LINE FROM DOSING TANK: 2 "