
PRESSURE MANIFOLD DESIGN

ATTACHMENT TO P.D.# 069265

TAX MAP # 47514846 29

Sunwood
Cratervalley lot 12

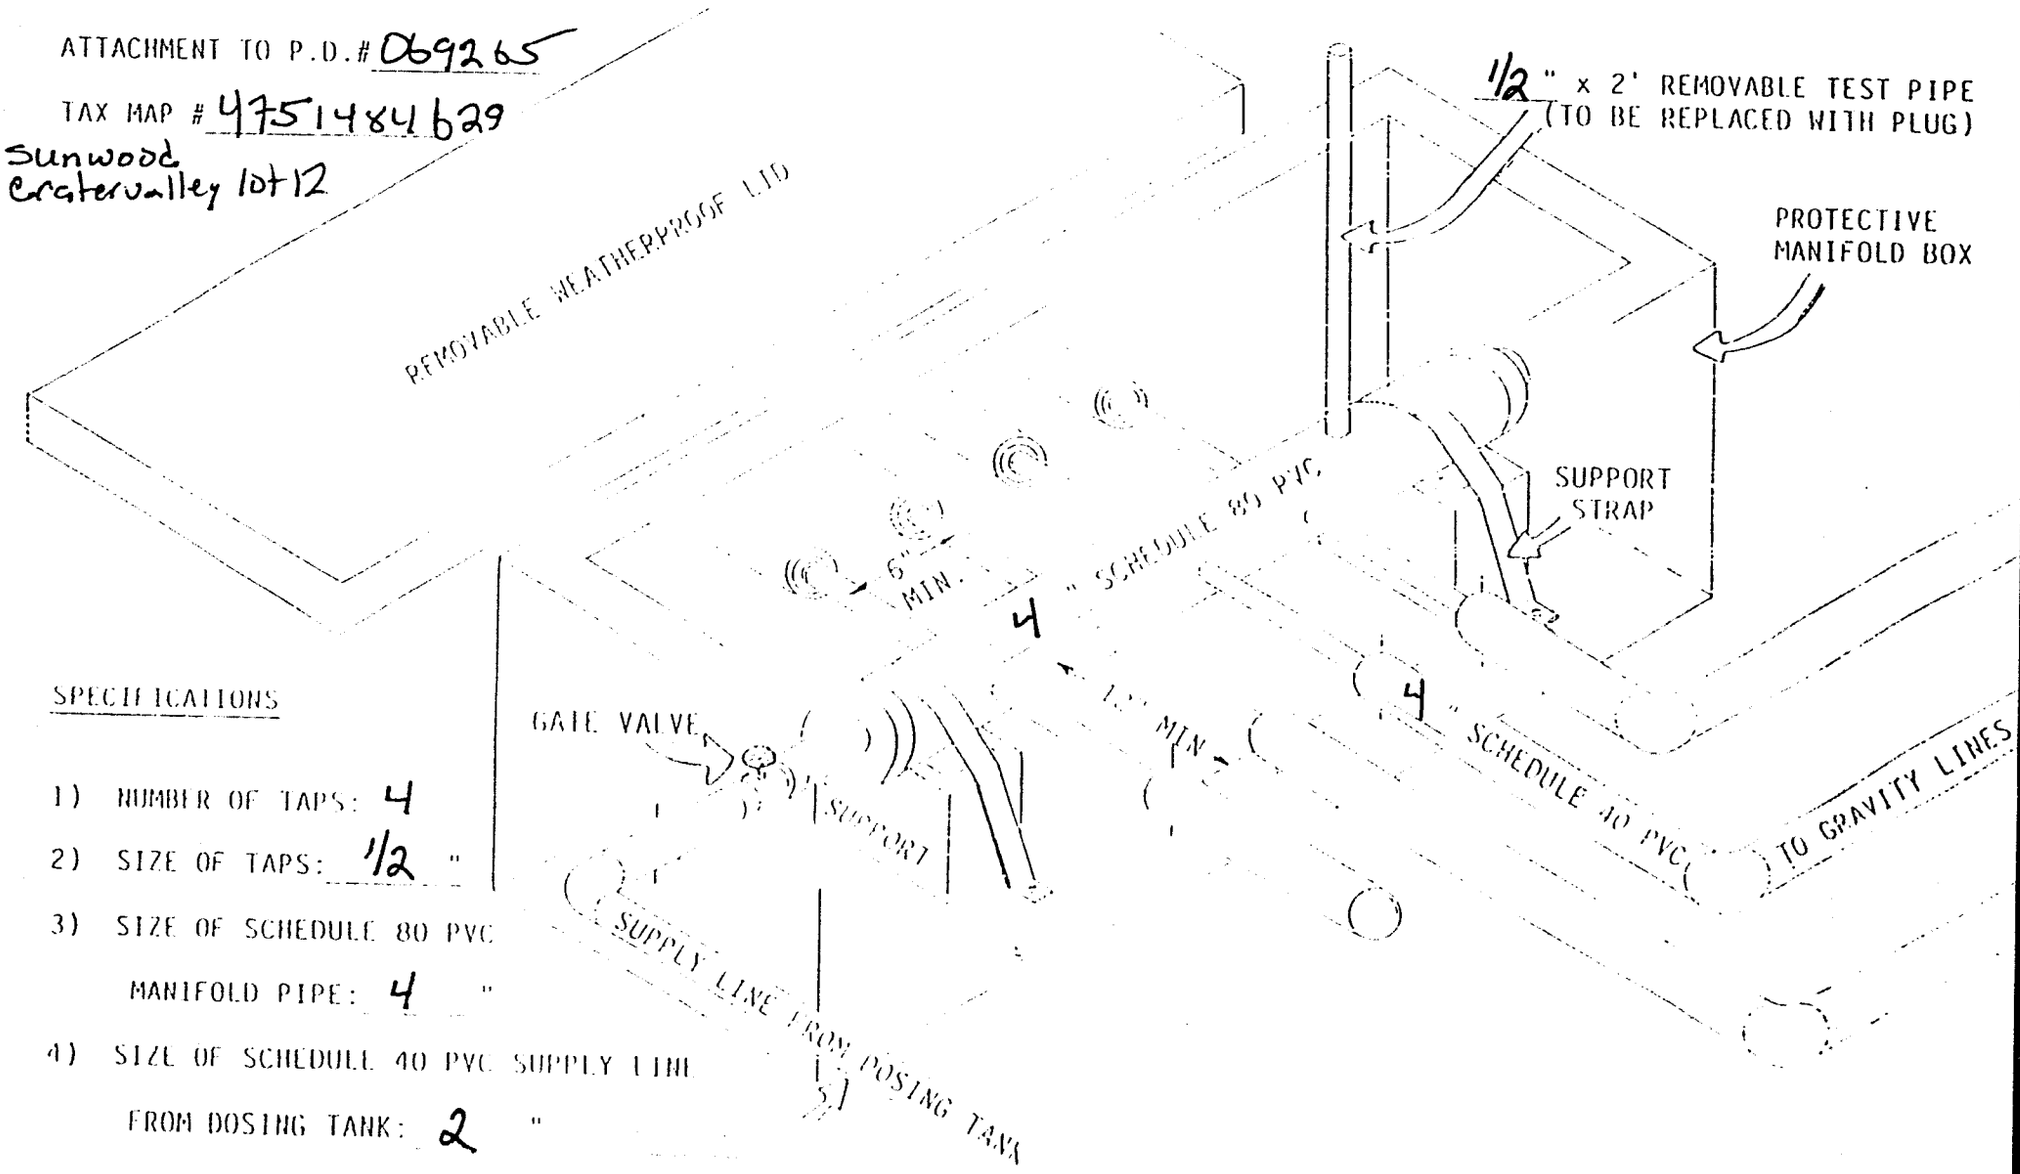

SPECIFICATIONS

1) NUMBER OF TAPS: 4

2) SIZE OF TAPS: 1/2 "

3) SIZE OF SCHEDULE 80 PVC
MANIFOLD PIPE: 4 "

4) SIZE OF SCHEDULE 40 PVC SUPPLY LINE
FROM DOSING TANK: 2 "