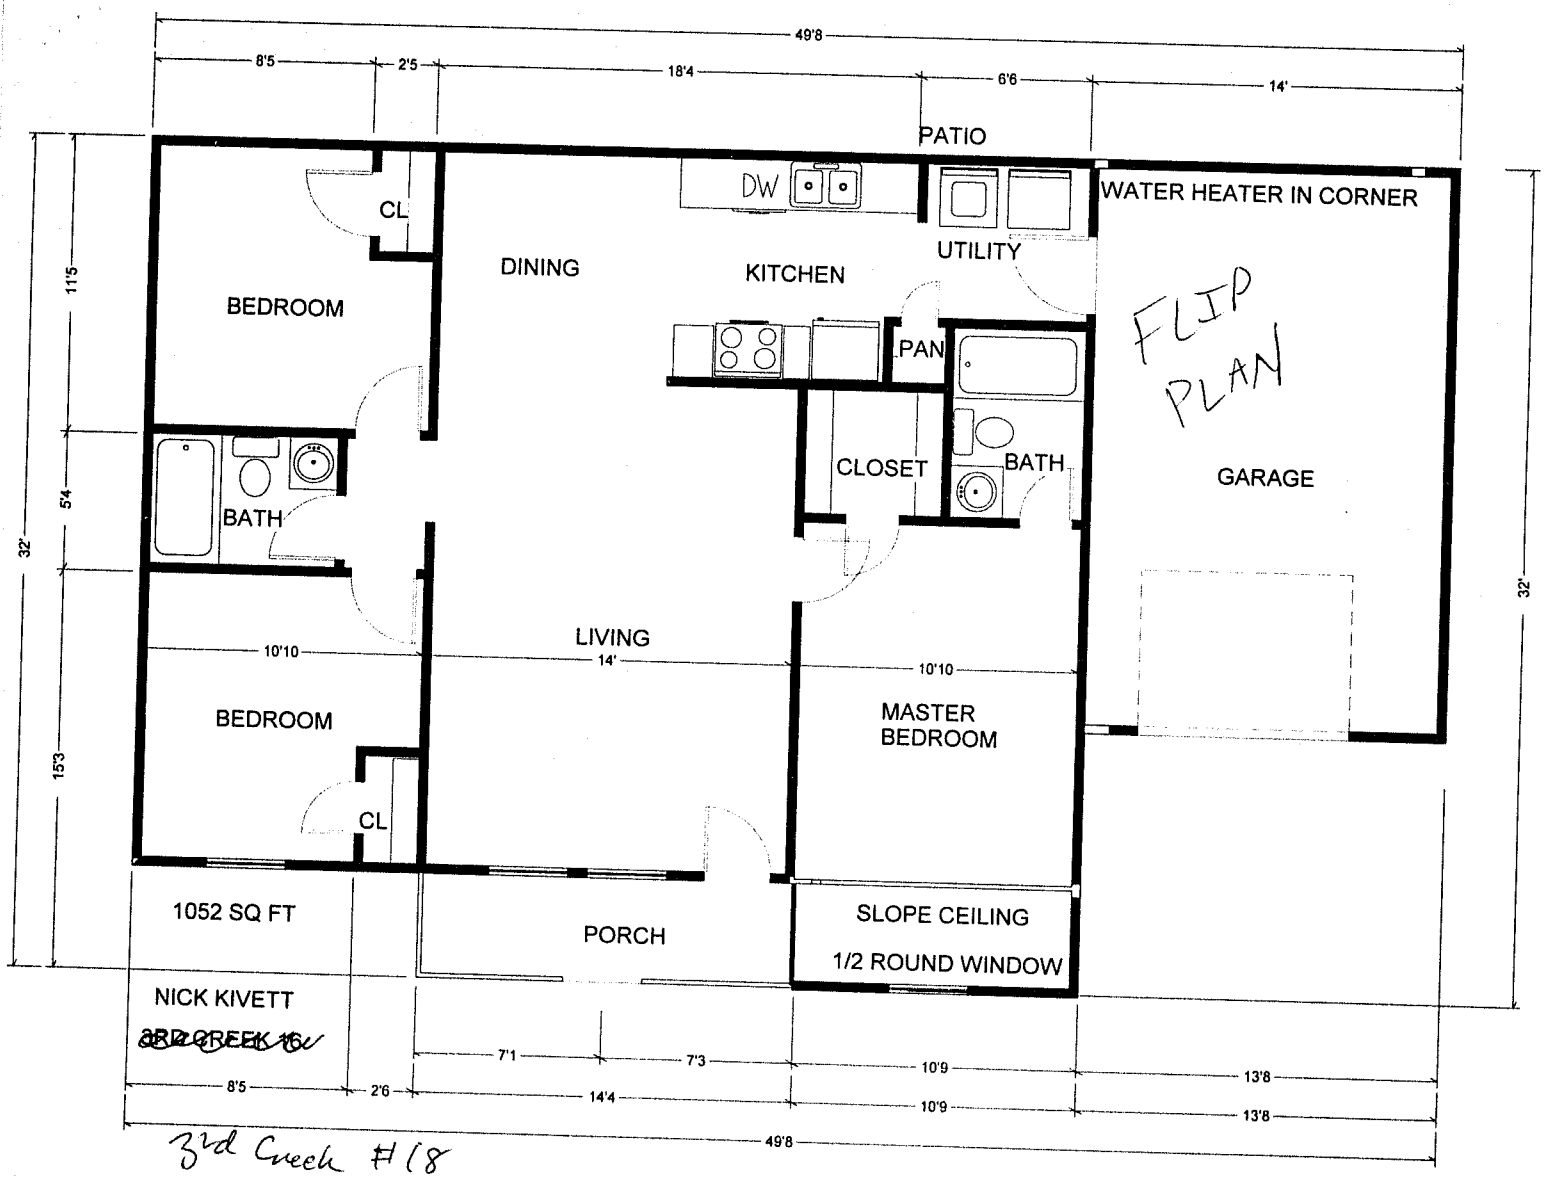

49'8
8'5
2'5
18'4
6'6
14'
PATIO
CL
DW
WATER HEATER IN CORNER
UTILITY
DINING
KITCHEN
BEDROOM
FLIP
PLAN
PAN
CLOSET
BATH
BATH
GARAGE
32'
11'5
5'4
15'3
32'
10'10
14'
10'10
LIVING
BEDROOM
MASTER
BEDROOM
CL
1052 SQ FT
PORCH
SLOPE CEILING
1/2 ROUND WINDOW
NICK KIVETT
7'1
7'3
10'9
13'8
8'5
2'6
14'4
10'9
13'8
49'8

3rd Creek #18