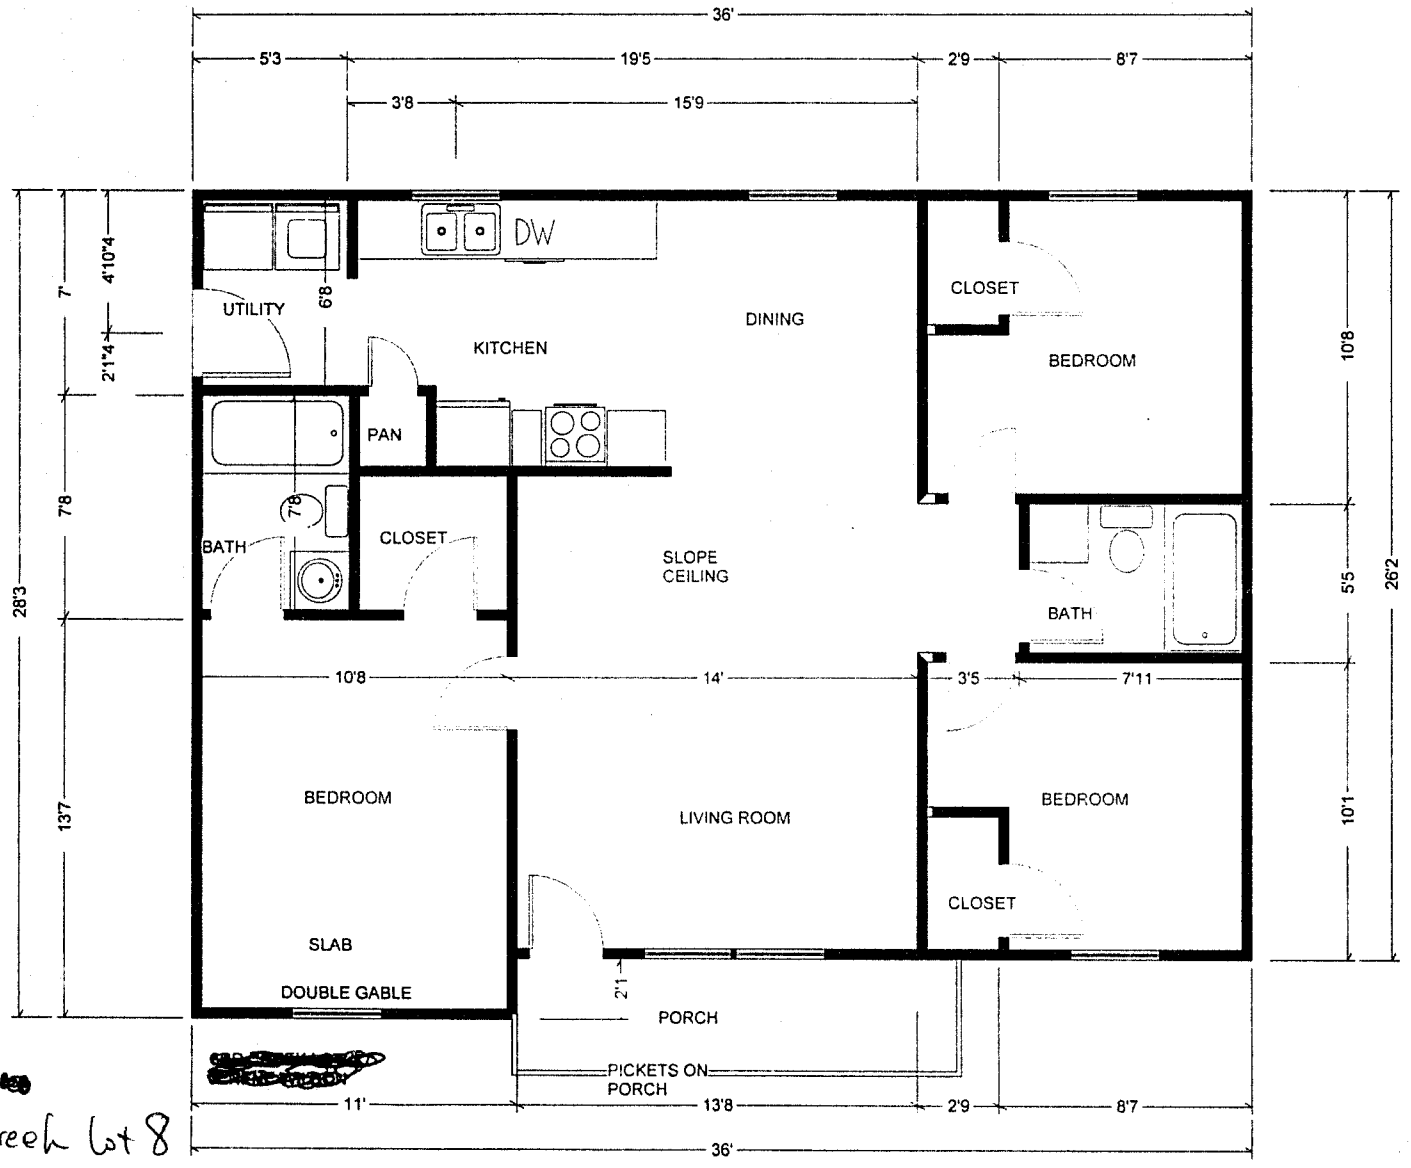


3rd Creek Lot 8