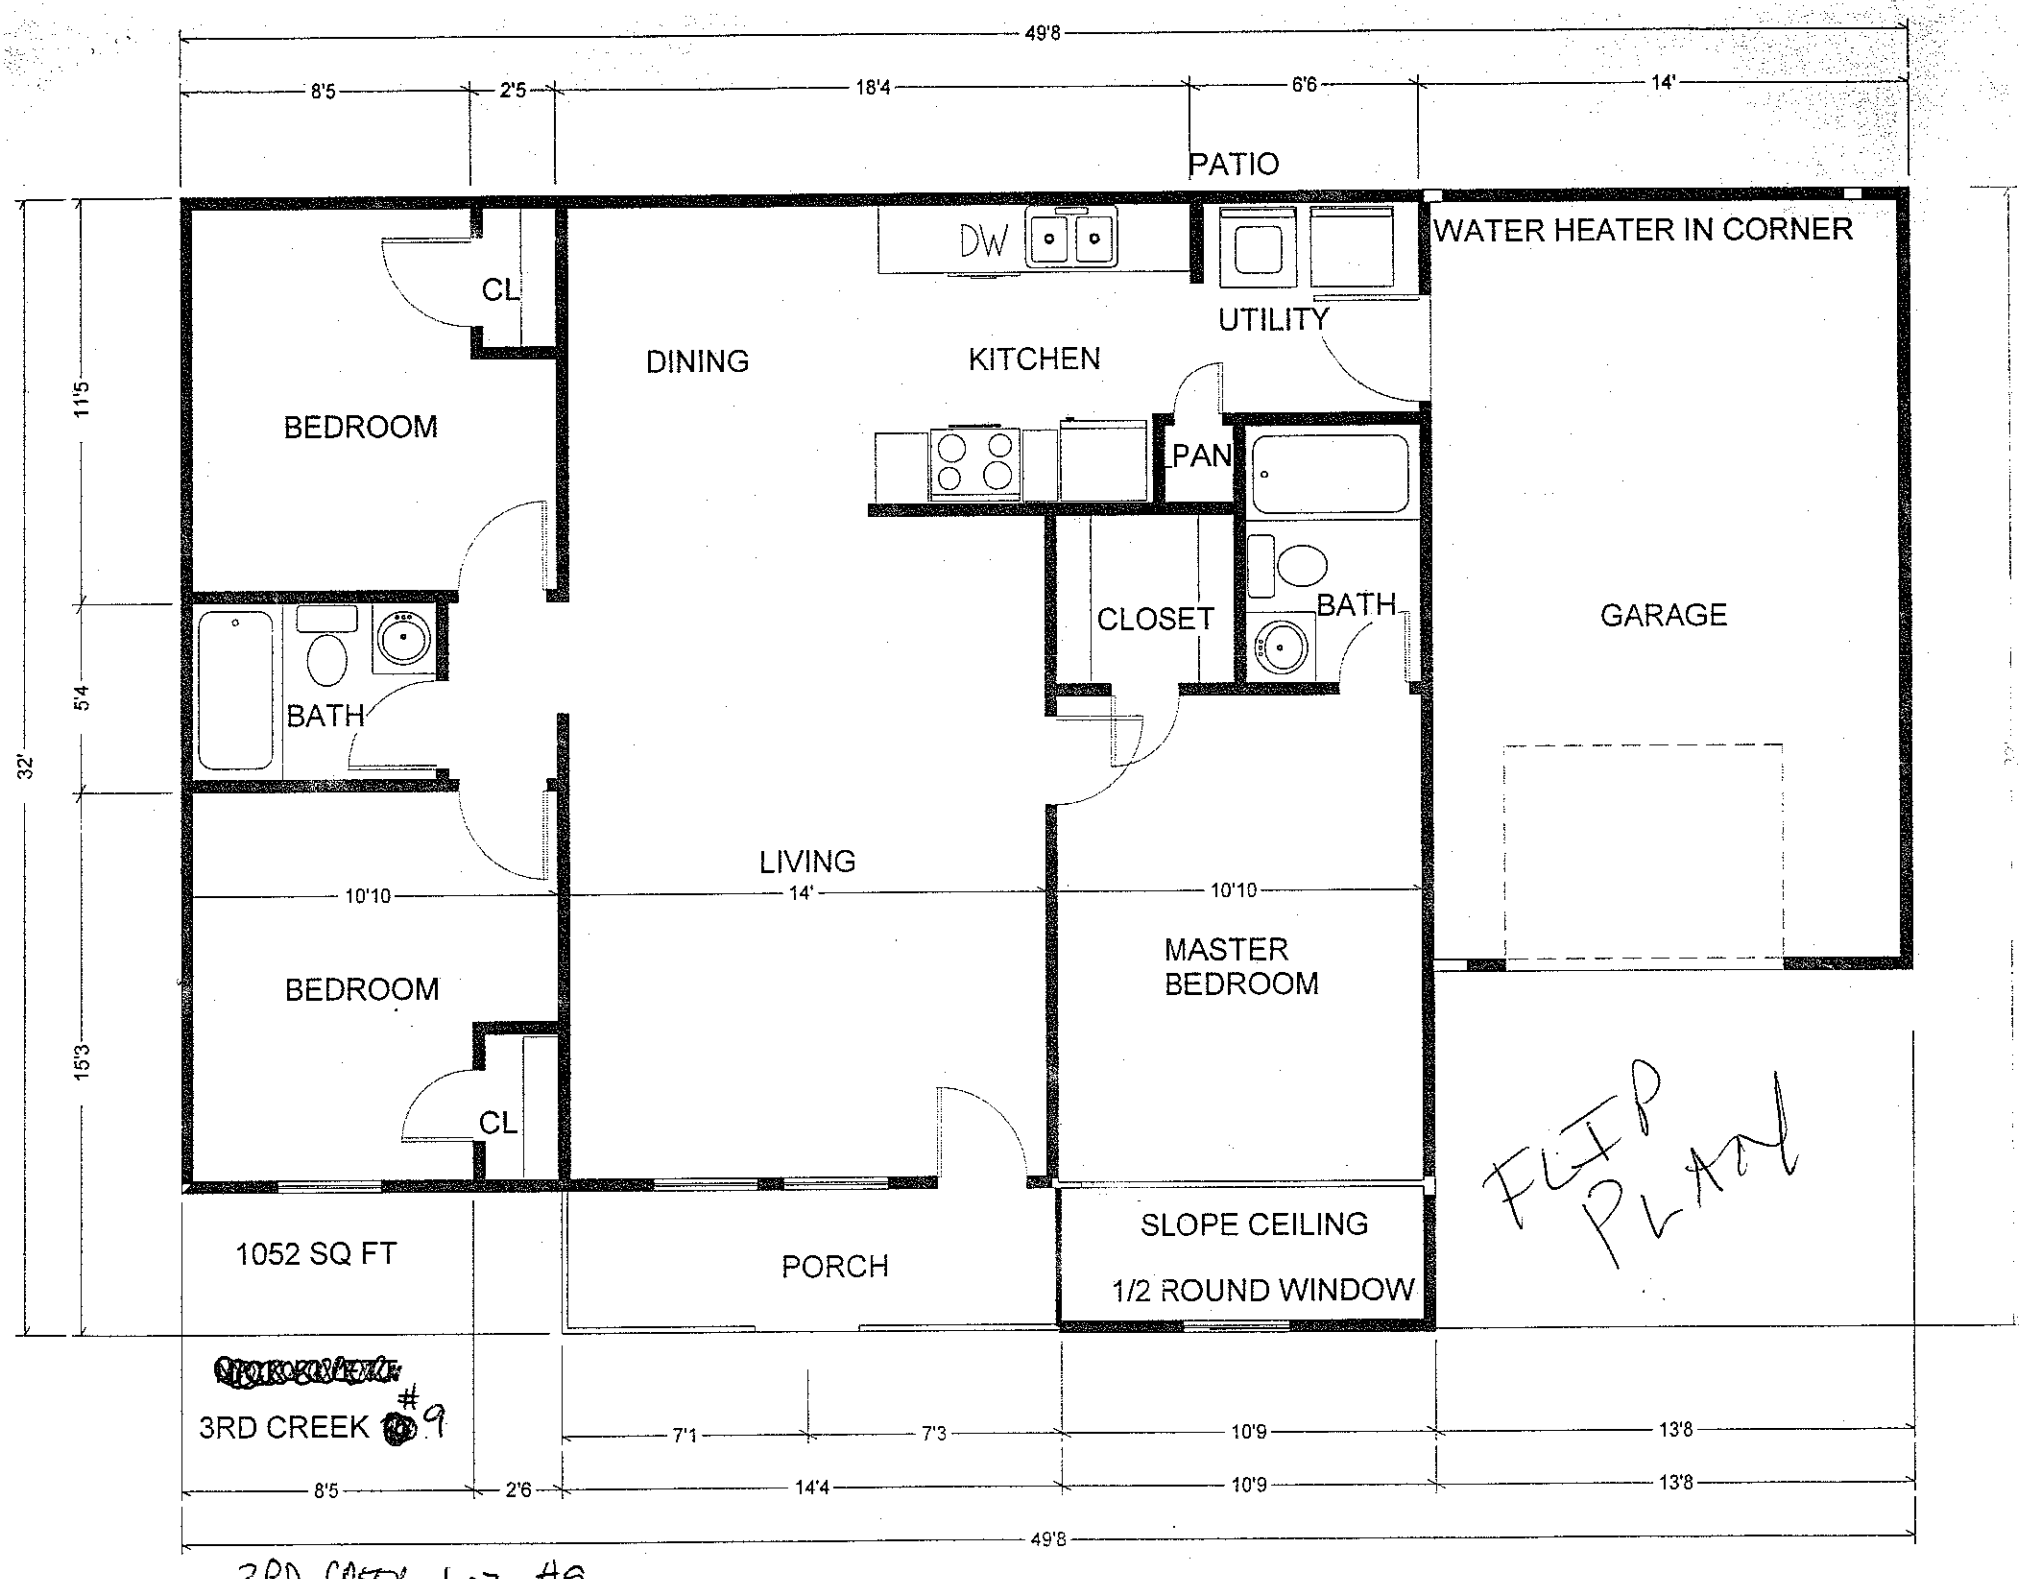


3RD CREEK LOT #9