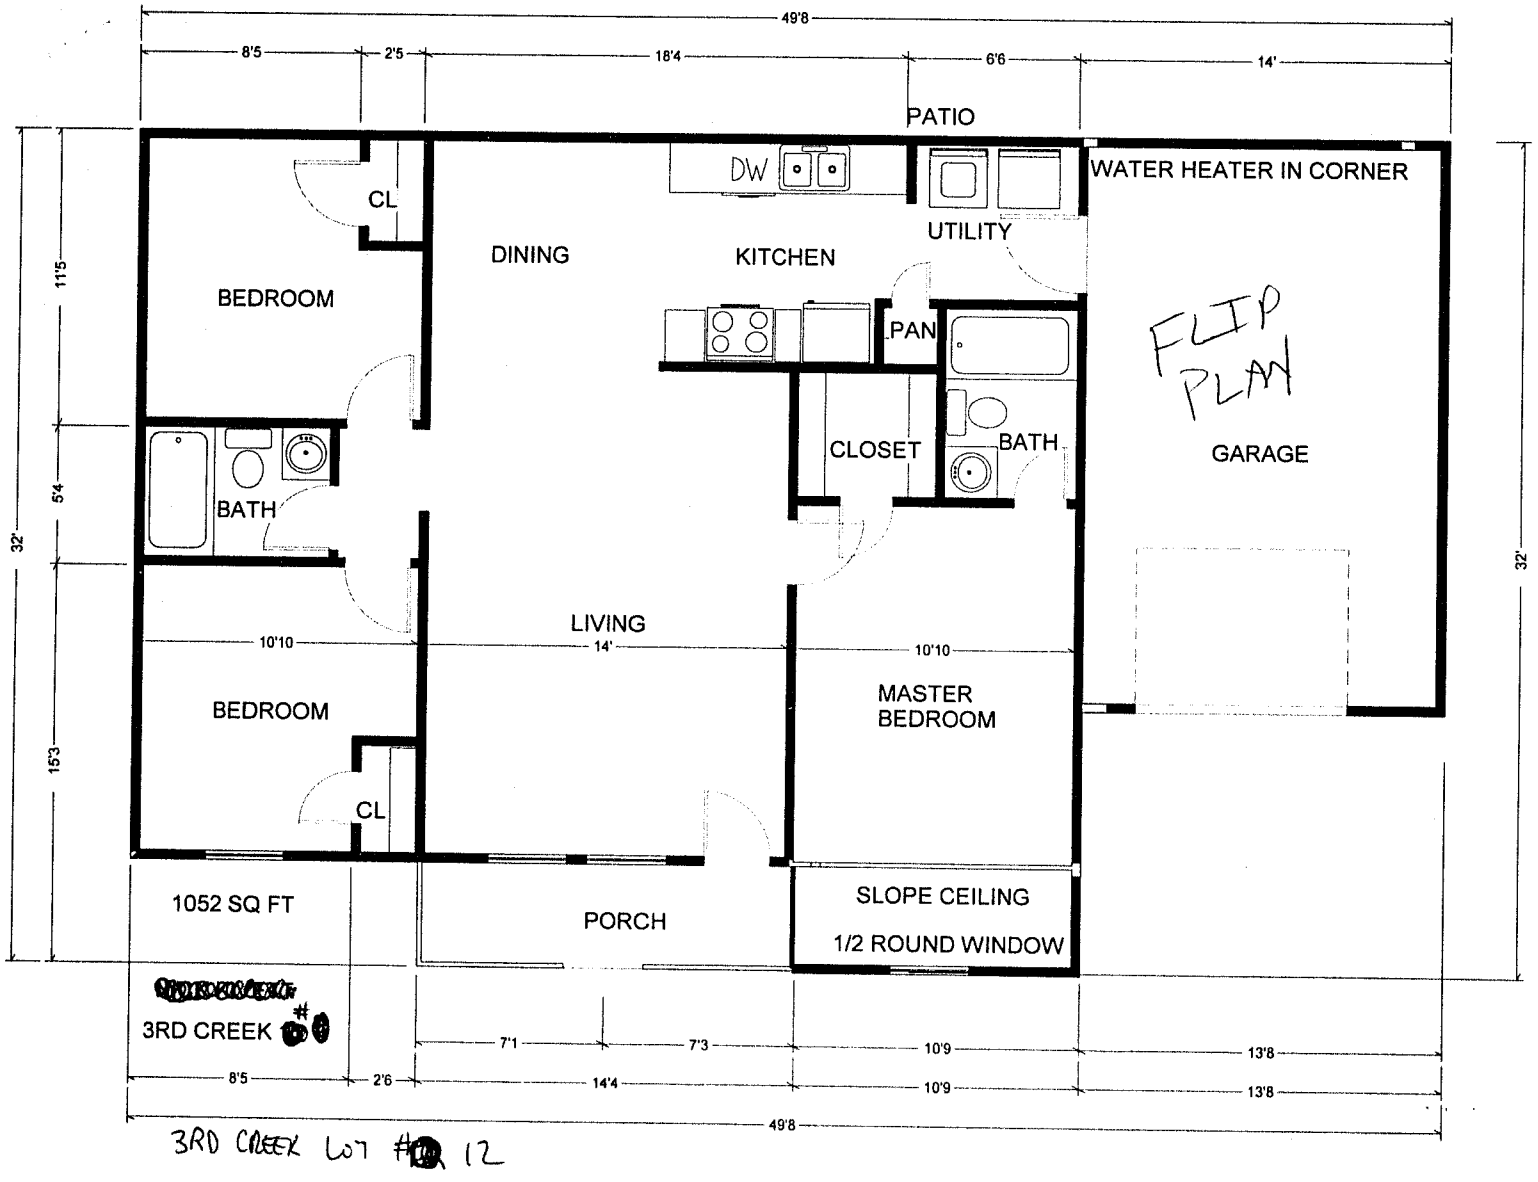


3RD CREEK LOT # 12