
Wayne Homes

PRESSURE MANIFOLD DESIGN

ATTACHMENT TO P.D.#_____

TAX MAP # 4755-34-6661
4755-34-4326

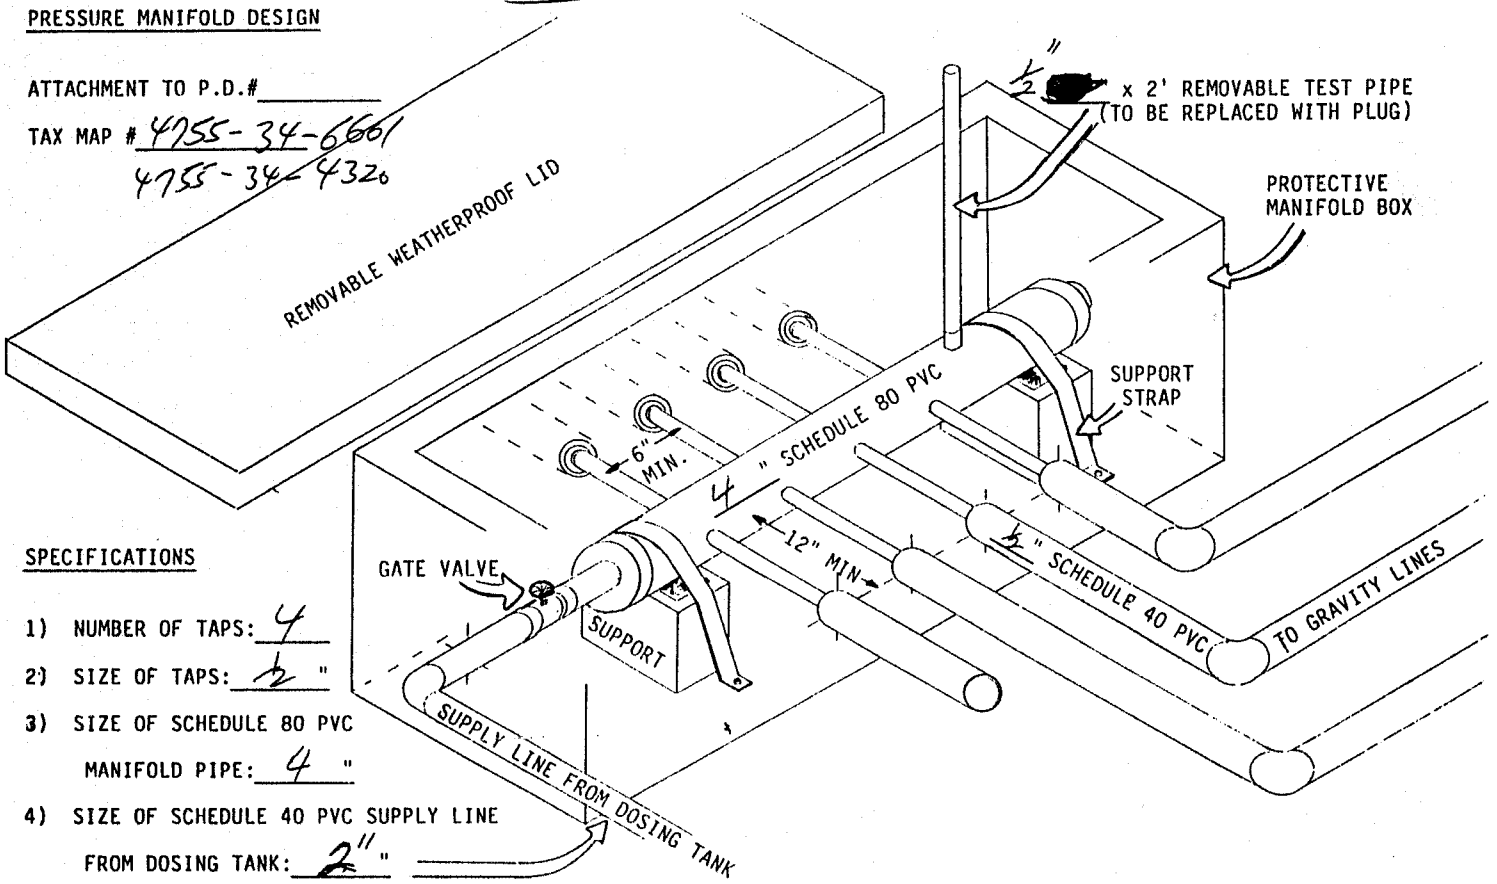

SPECIFICATIONS

1) NUMBER OF TAPS: 4
2) SIZE OF TAPS: ½ "
3) SIZE OF SCHEDULE 80 PVC MANIFOLD PIPE: 4 "
4) SIZE OF SCHEDULE 40 PVC SUPPLY LINE FROM DOSING TANK: 2" "