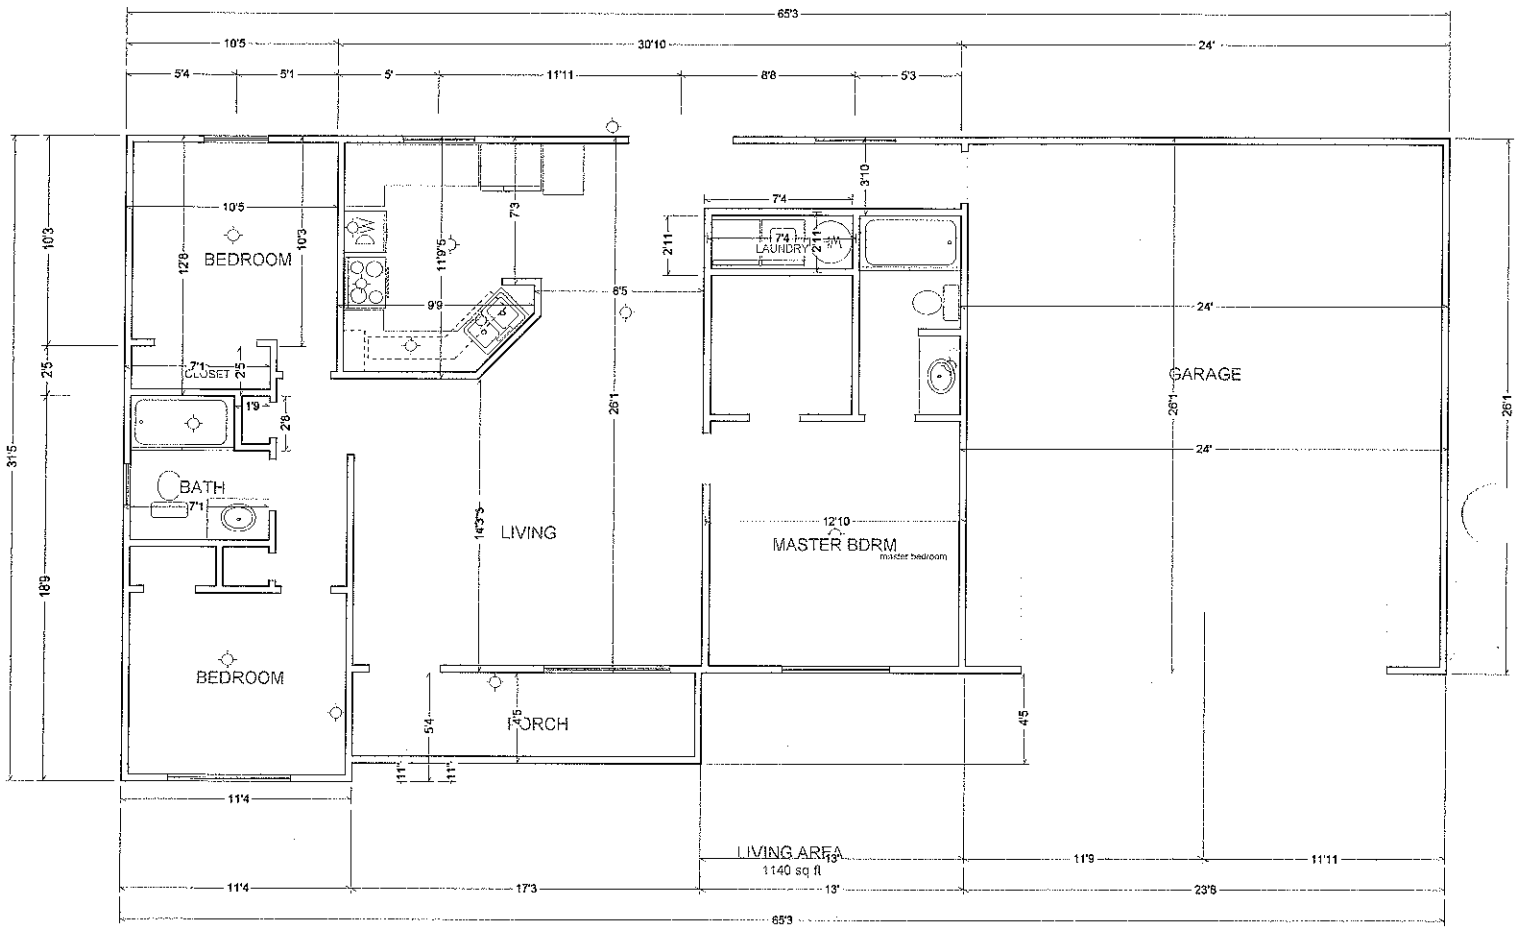


Lot #3

Acknowledgement Of Plans Submittal ONLY!

STEVE HEDRICK Date 7-29-05

Hayden Hanly J Date 7-29-05