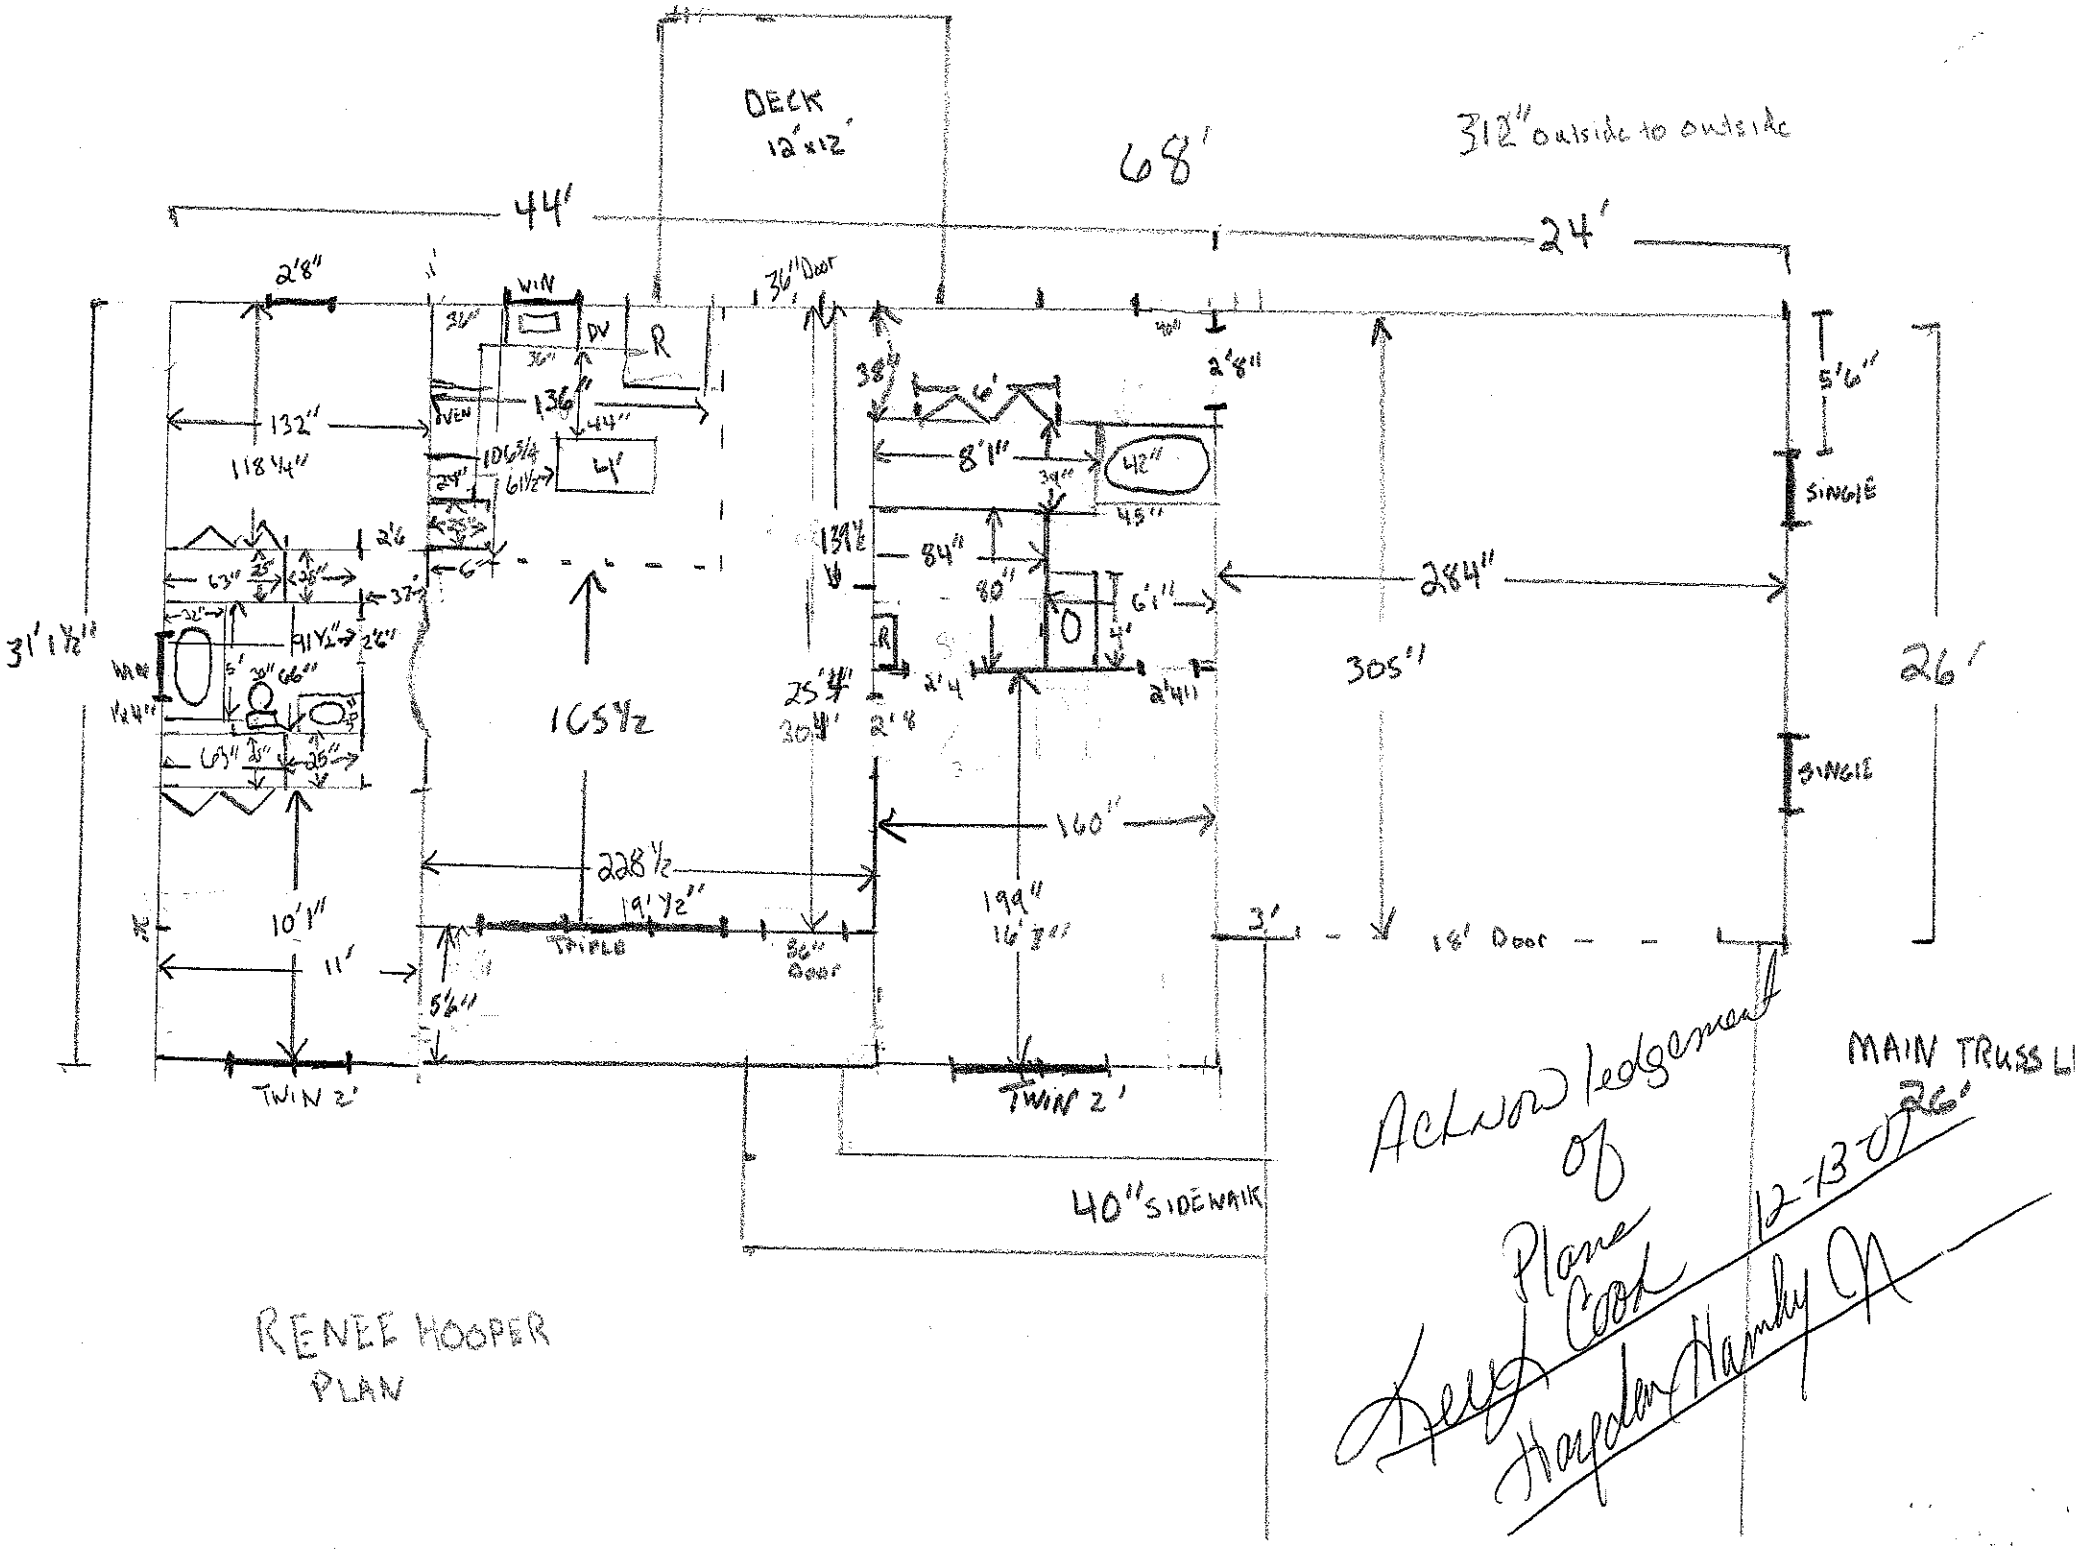


RENEE HOOPER
PLAN

Acknowledgement
of
Plans
Kelly Cook
Hayden Hamby
12-13-07

DRAWN BY TIM HAMBY