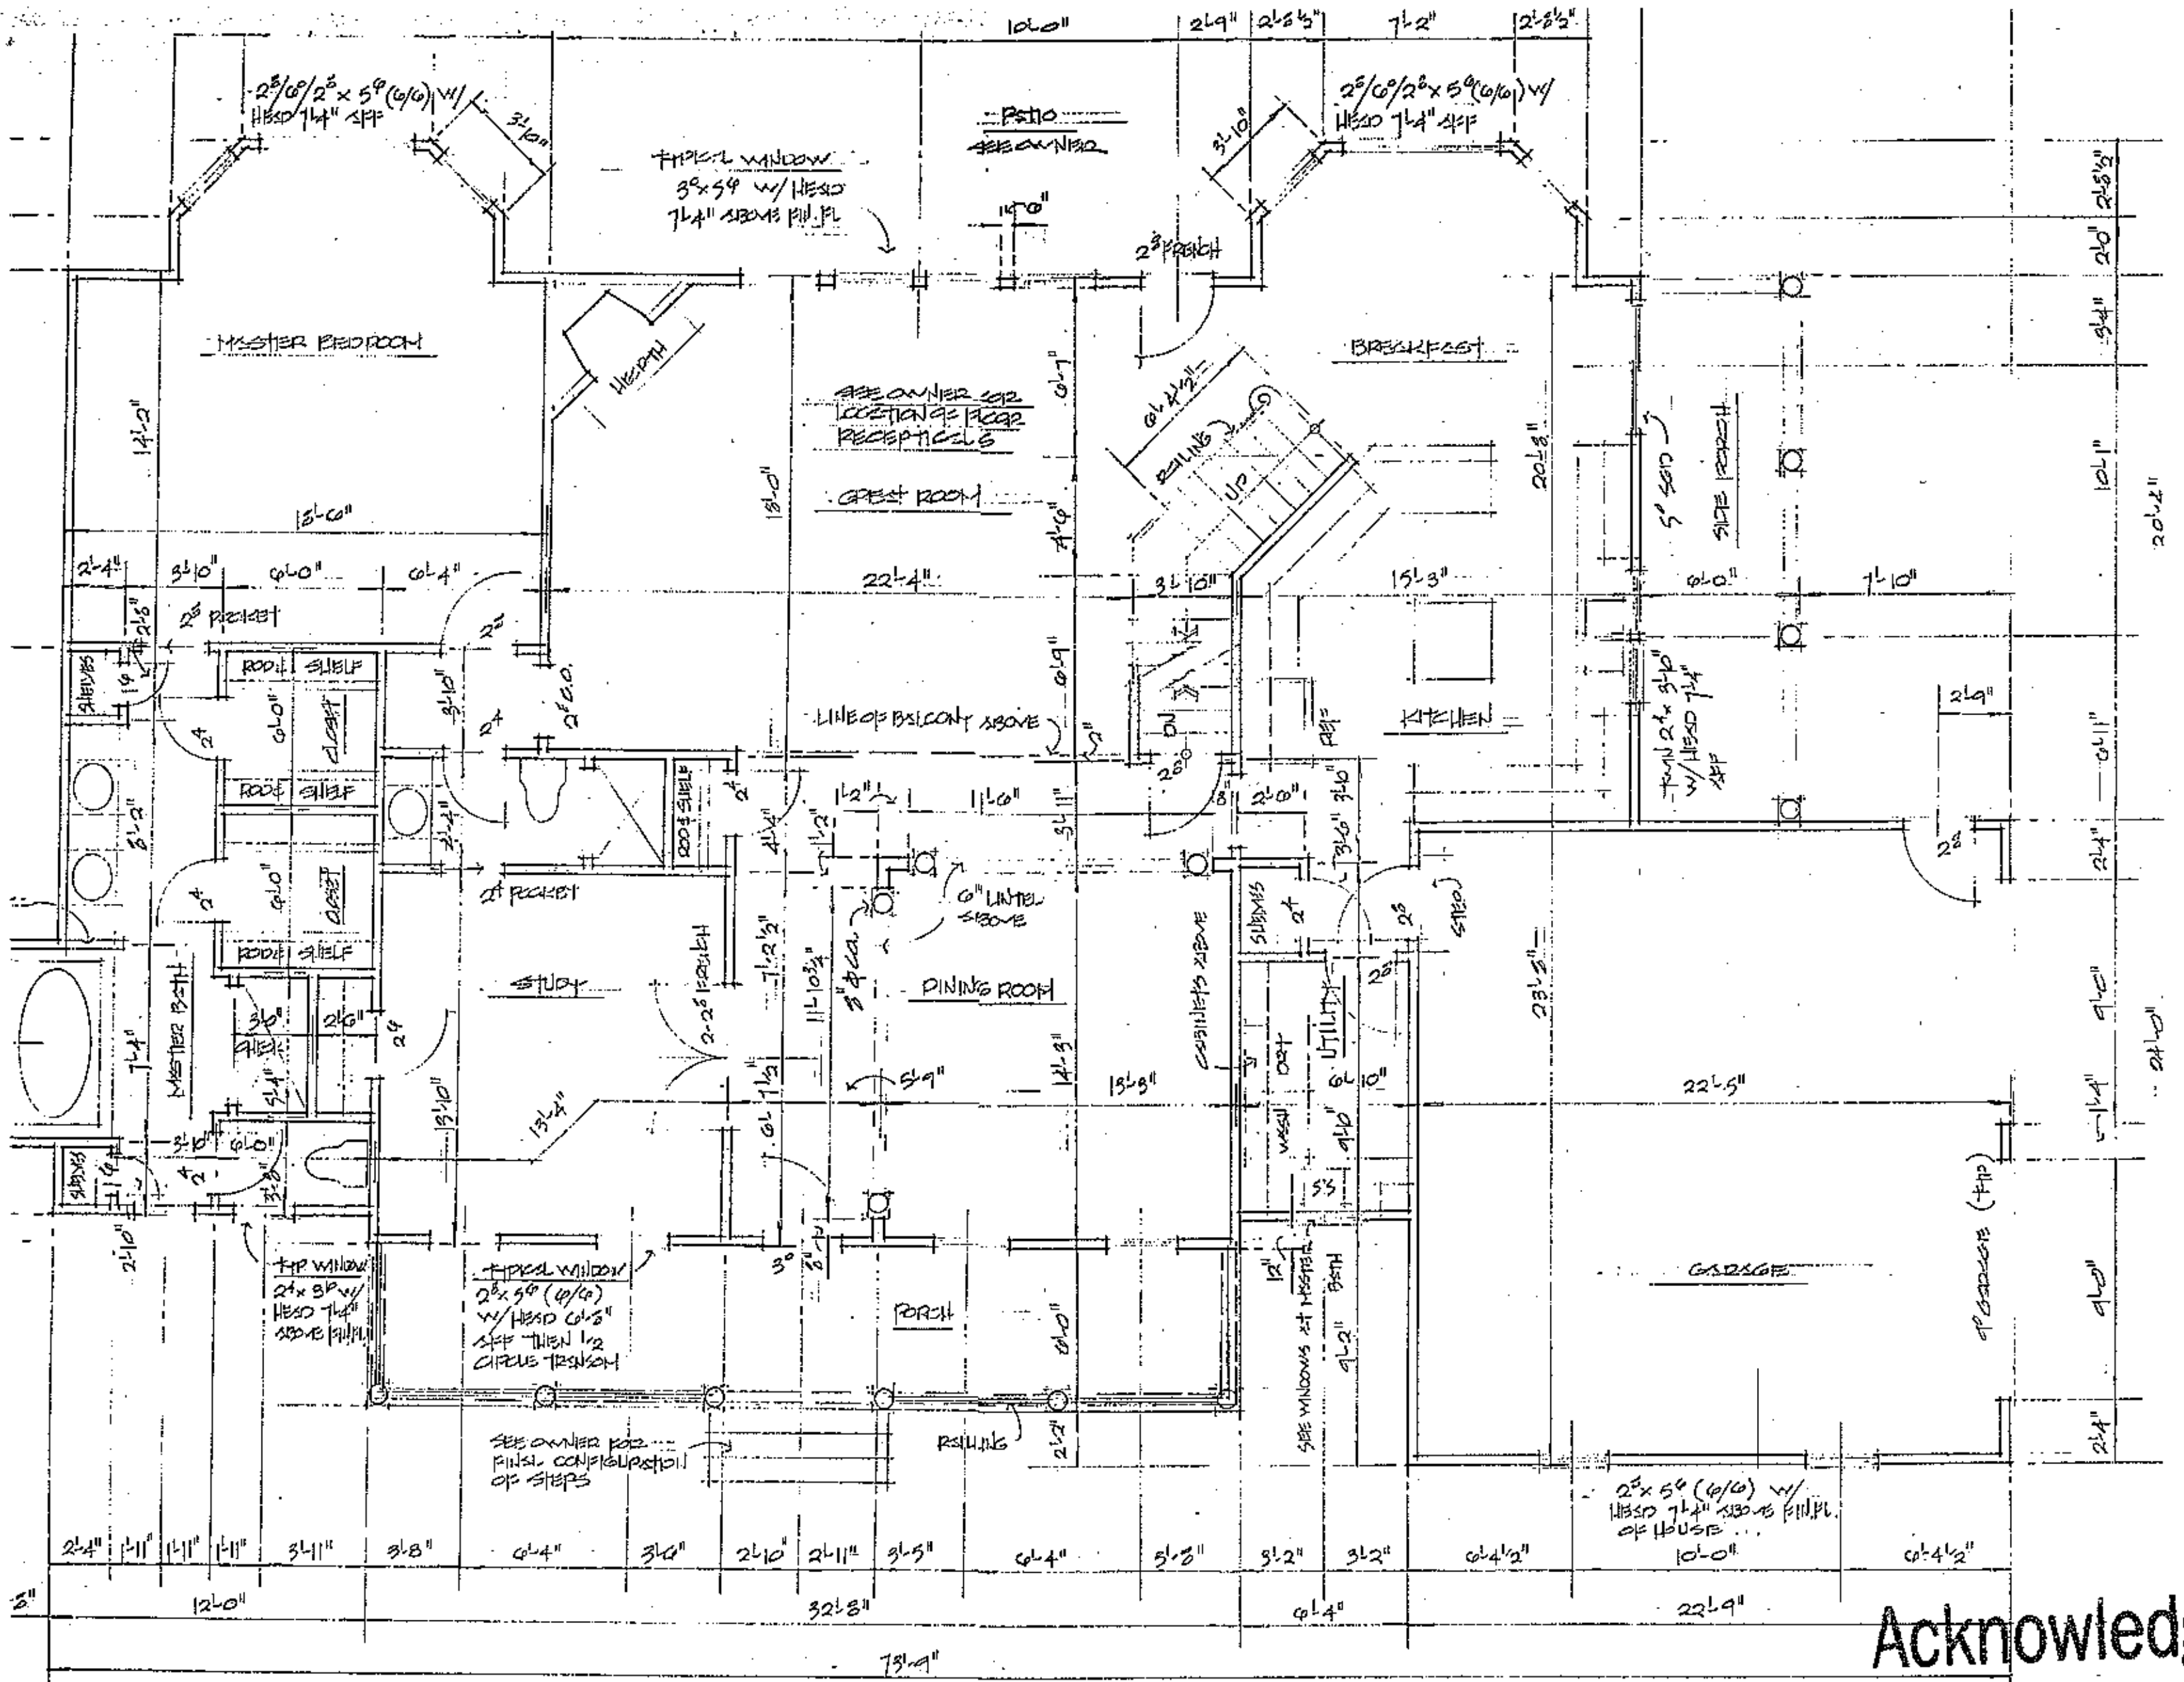


1ST FLOOR

Acknowledgement Of Plans Submittal ONLY!


Steve Hedrick Date 7-20-04

[signature] Date 7-20-04

Acknowledgement Of Plans Submittal ONLY!

STEVE HEDRICK Date 7-20-04

David R. Jones Date 7.20.04

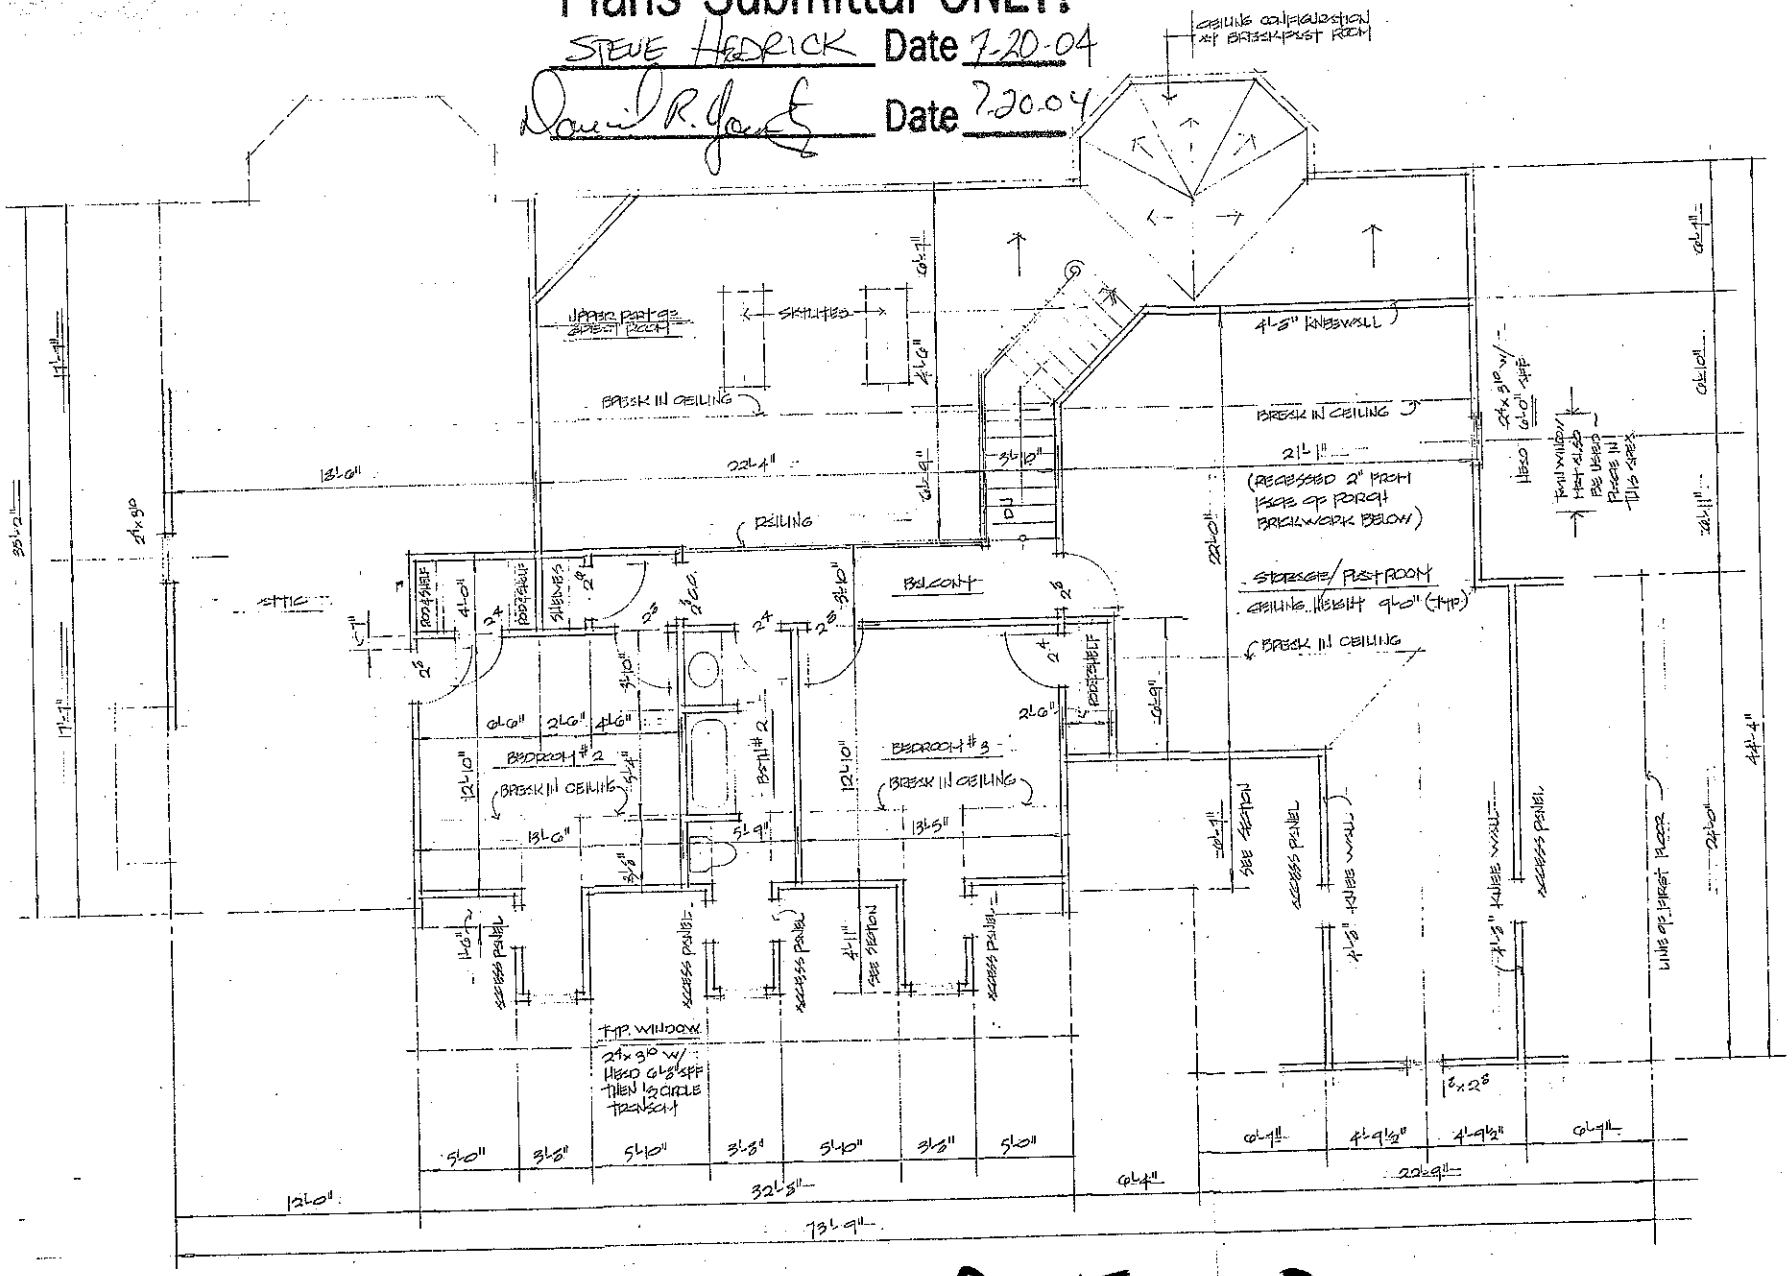


2ND FLOOR

Acknowledgement Of
Plans Submittal ONLY!

STEVE HEDRICK Date 7-20-04

Date 7-20-04

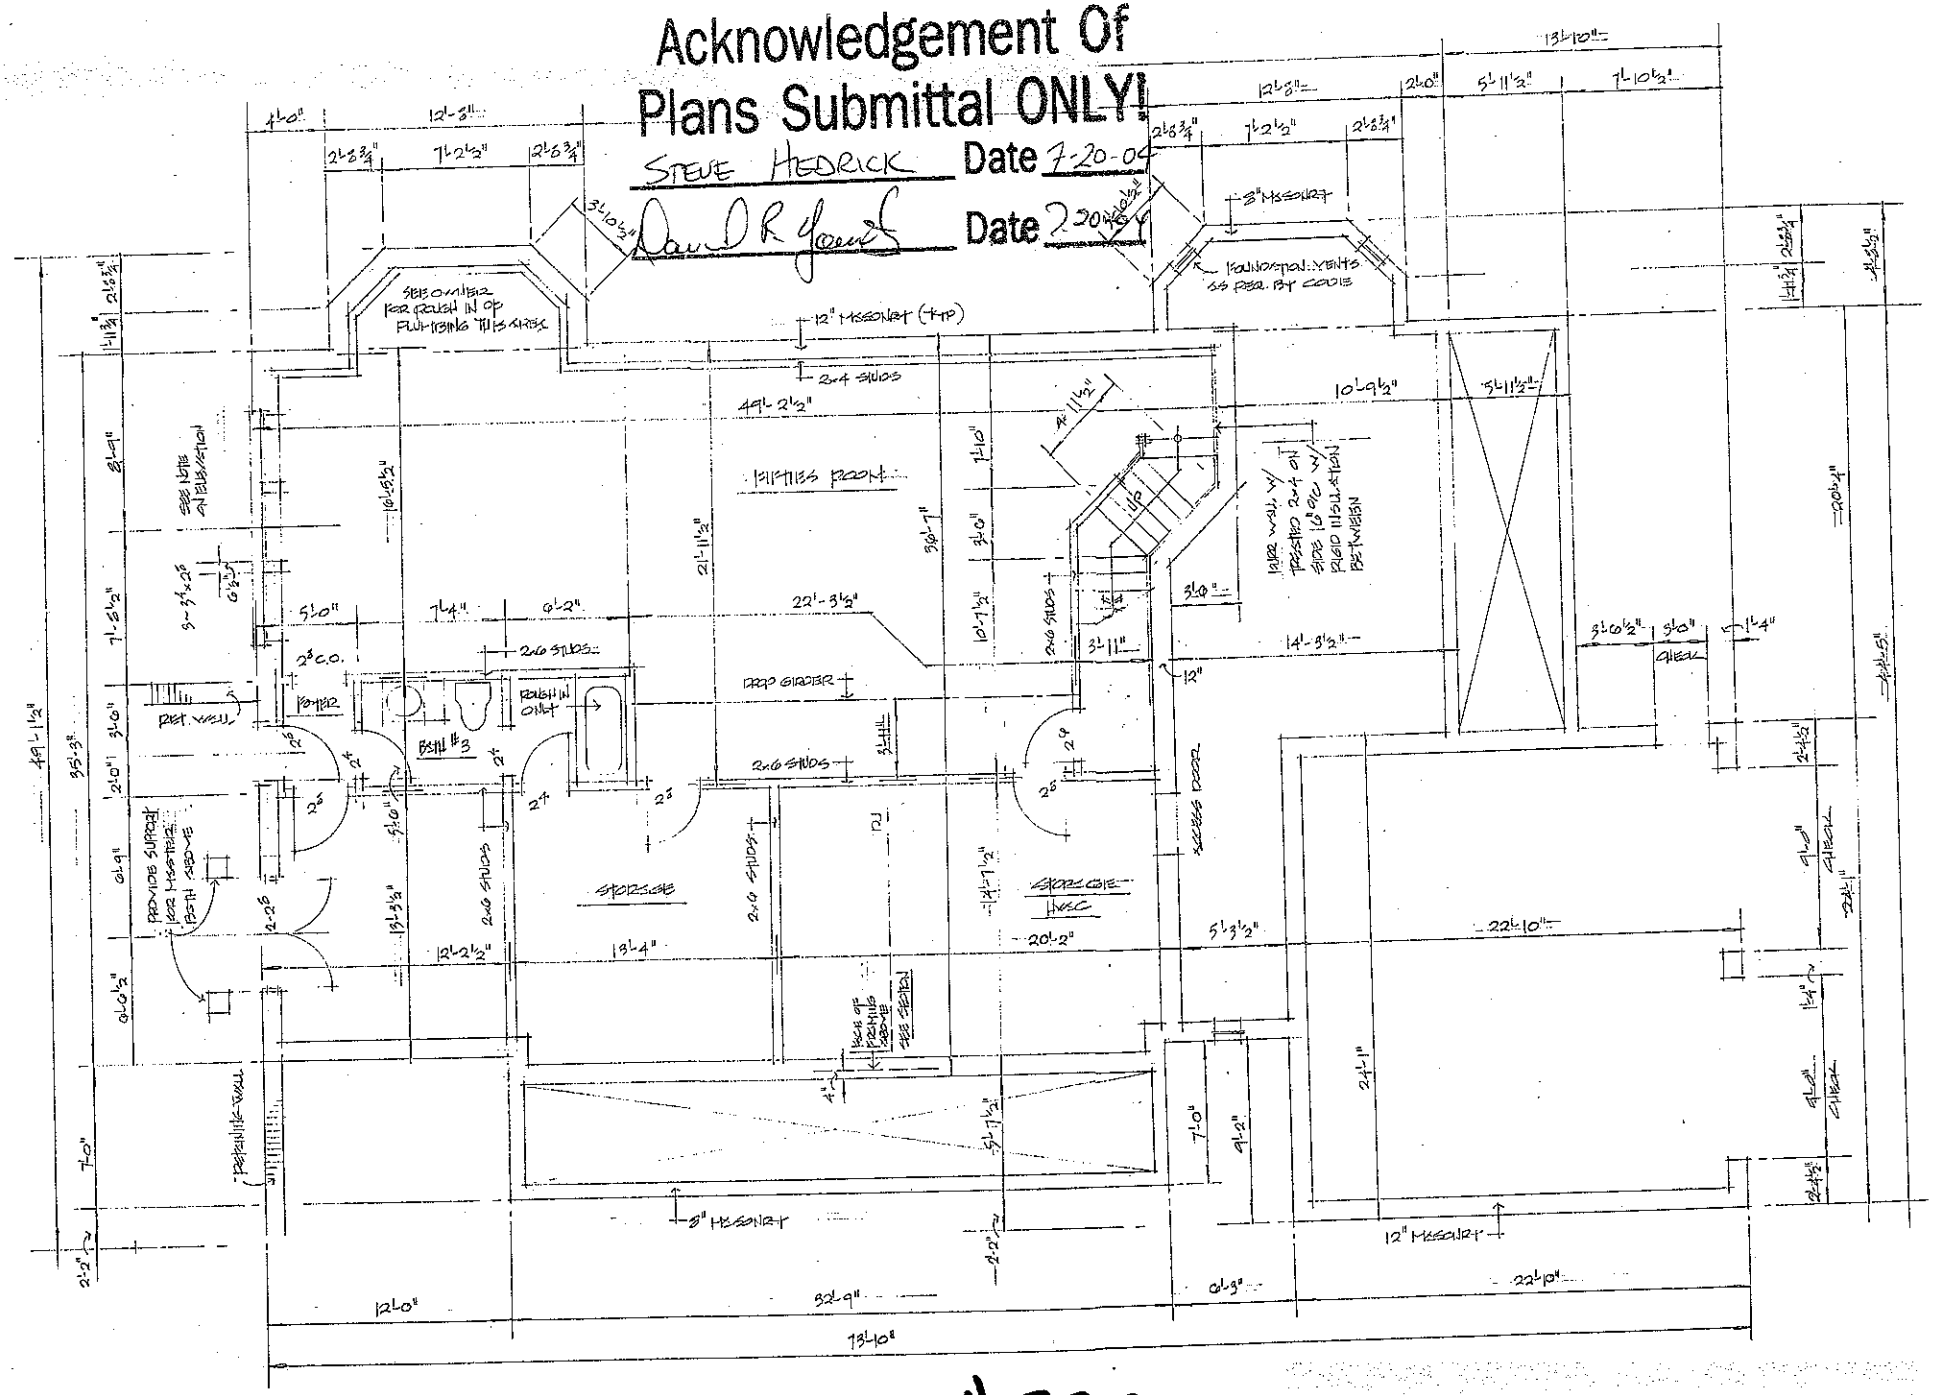

BASEMENT