
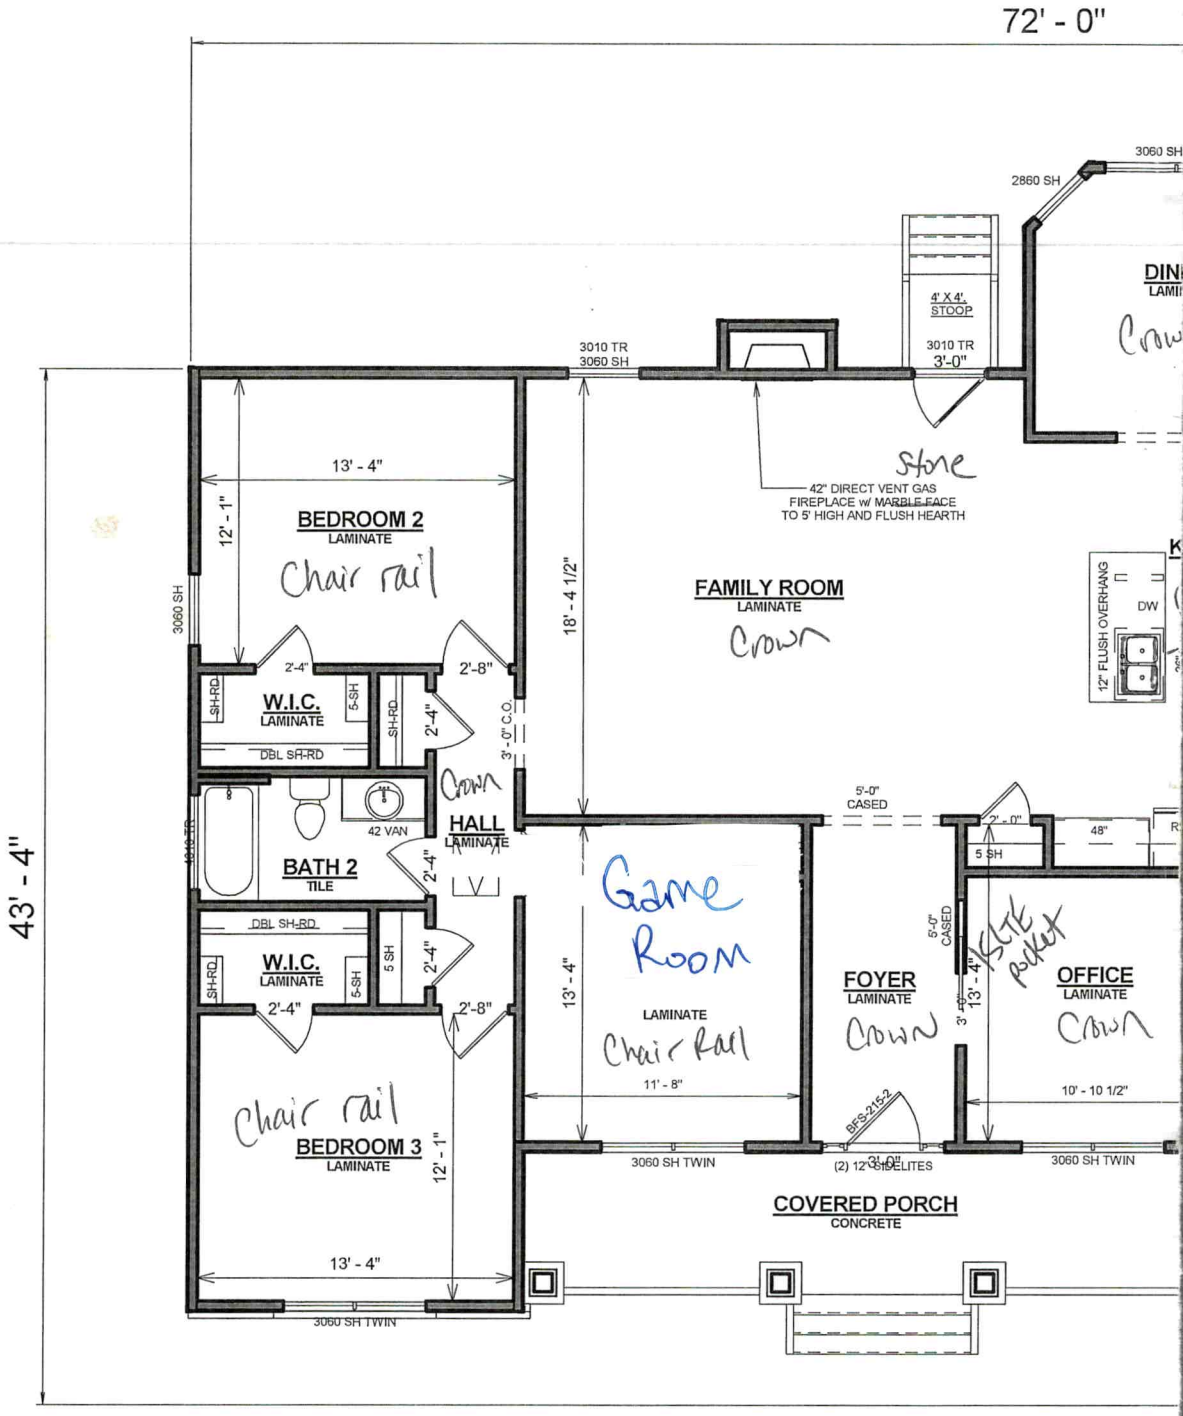


Acknowledgement Of
Plans Submittal ONLY!

_____ Date _____

Benjamin Bolton Date 4/9/2017

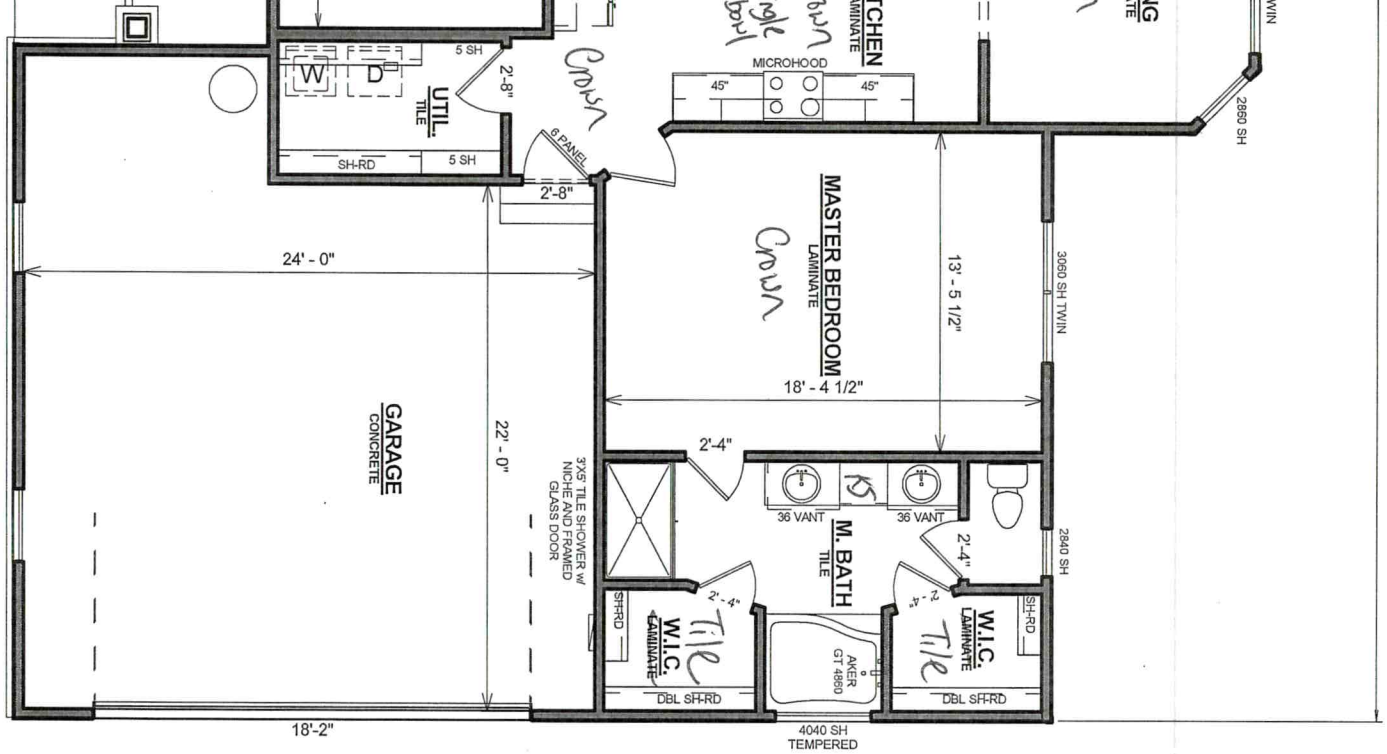

SPECIAL NOTES

- GRANITE KITCHEN COUNTERTOPS WITH TILE BACKSPLASH AND UNDERMOUNT SINK
- CULTURED MARBLE BATHROOM VANITY TOPS
- SMOOTH CEILINGS THROUGHOUT
- AKER GT 4860 GARDEN TUB IN MASTER BATH

- Soft close drawers & doors in kitchen
- BD bath mirrors
- Int door upgrade

PRELIM DESIGN PLANS

TO REPORT COPYRIGHT VIOLATIONS CALL (770)532-1128 THE USE OF THIS PLAN BY ANYONE OTHER THAN AN AGENT OF "AMERICA'S HOME PLACE, INC." IS IN VIOLATION OF THE FEDERAL COPYRIGHT VIOLATION ACT. $100 REWARD FOR RECOVERING AN ACTUAL COPYRIGHT INFRINGEMENT.

PAGE: DP-3	PROPERTY OF: AMERICA'S HOME PLACE	REVIEWED BY: W BAXLEY	JOB# 87-17-015	OXFORD G	AREAS:
			2 X 4 EXTERIOR WALL UNLESS OTHERWISE NOTED	FOR: ADRIANNE & ADAM BLACKWELDER	FIRST FLOOR 2243 SQ.FT.
		REVISED BY			FRONT PORCH 180 SQ.FT.
			FOUNDATION TYPE: CRAWLSPACE	236 REEVES ROAD STATESVILLE, NC 28625	GARAGE 604 SQ.FT.
					TOTAL UNDER ROOF 3027 SQ.FT.
					STOOP 16 SQ.FT.
3/17/2017 11:16:48 AM	© COPYRIGHT - 2016				

FIRST FLOOR DESIGN PLAN | DRAFTER: P DAVIS | SOLD BY: J SCHOOLEY | OFFICE: STATESVILLE, NC

Revision Schedule

Revision Number	Revision Description	Revision Date