
1156
2704
3860 ~62' 1 5/8"

The Hamburg

on Bethany Trace #1

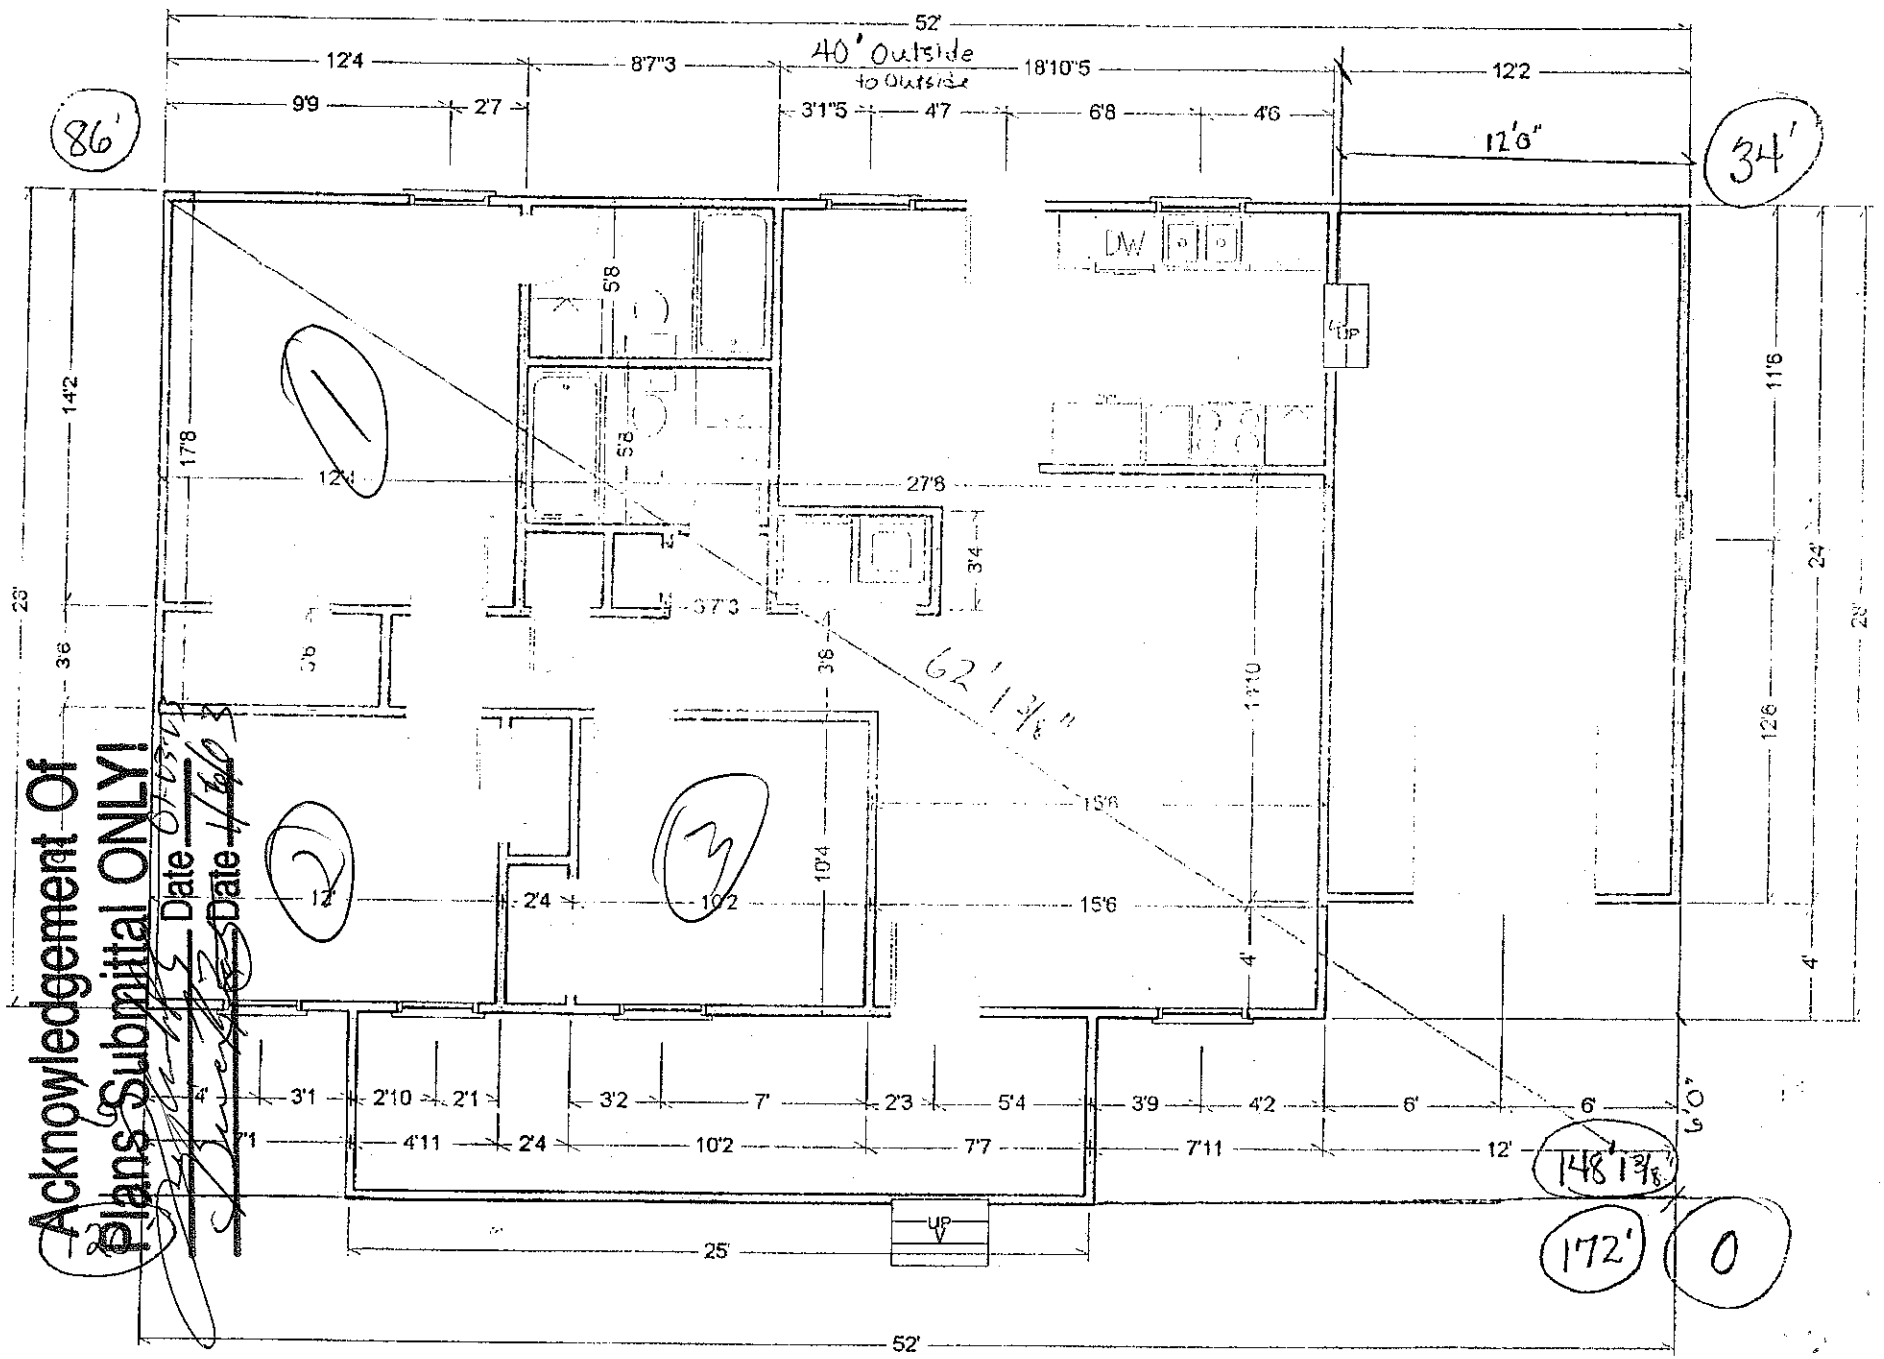

Approved 3 Bd Room

Acknowledgement Of Plans Submittal ONLY!

Date 10-15-21

Date 11-10-21