
Sep. 30. 2009 11:29AM No. 8385 P. 1

1740

1653 sq ft

Acknowledgement Of
Plans Submittal ONLY!
Date 10/2/09
Date 10-27-09

243493

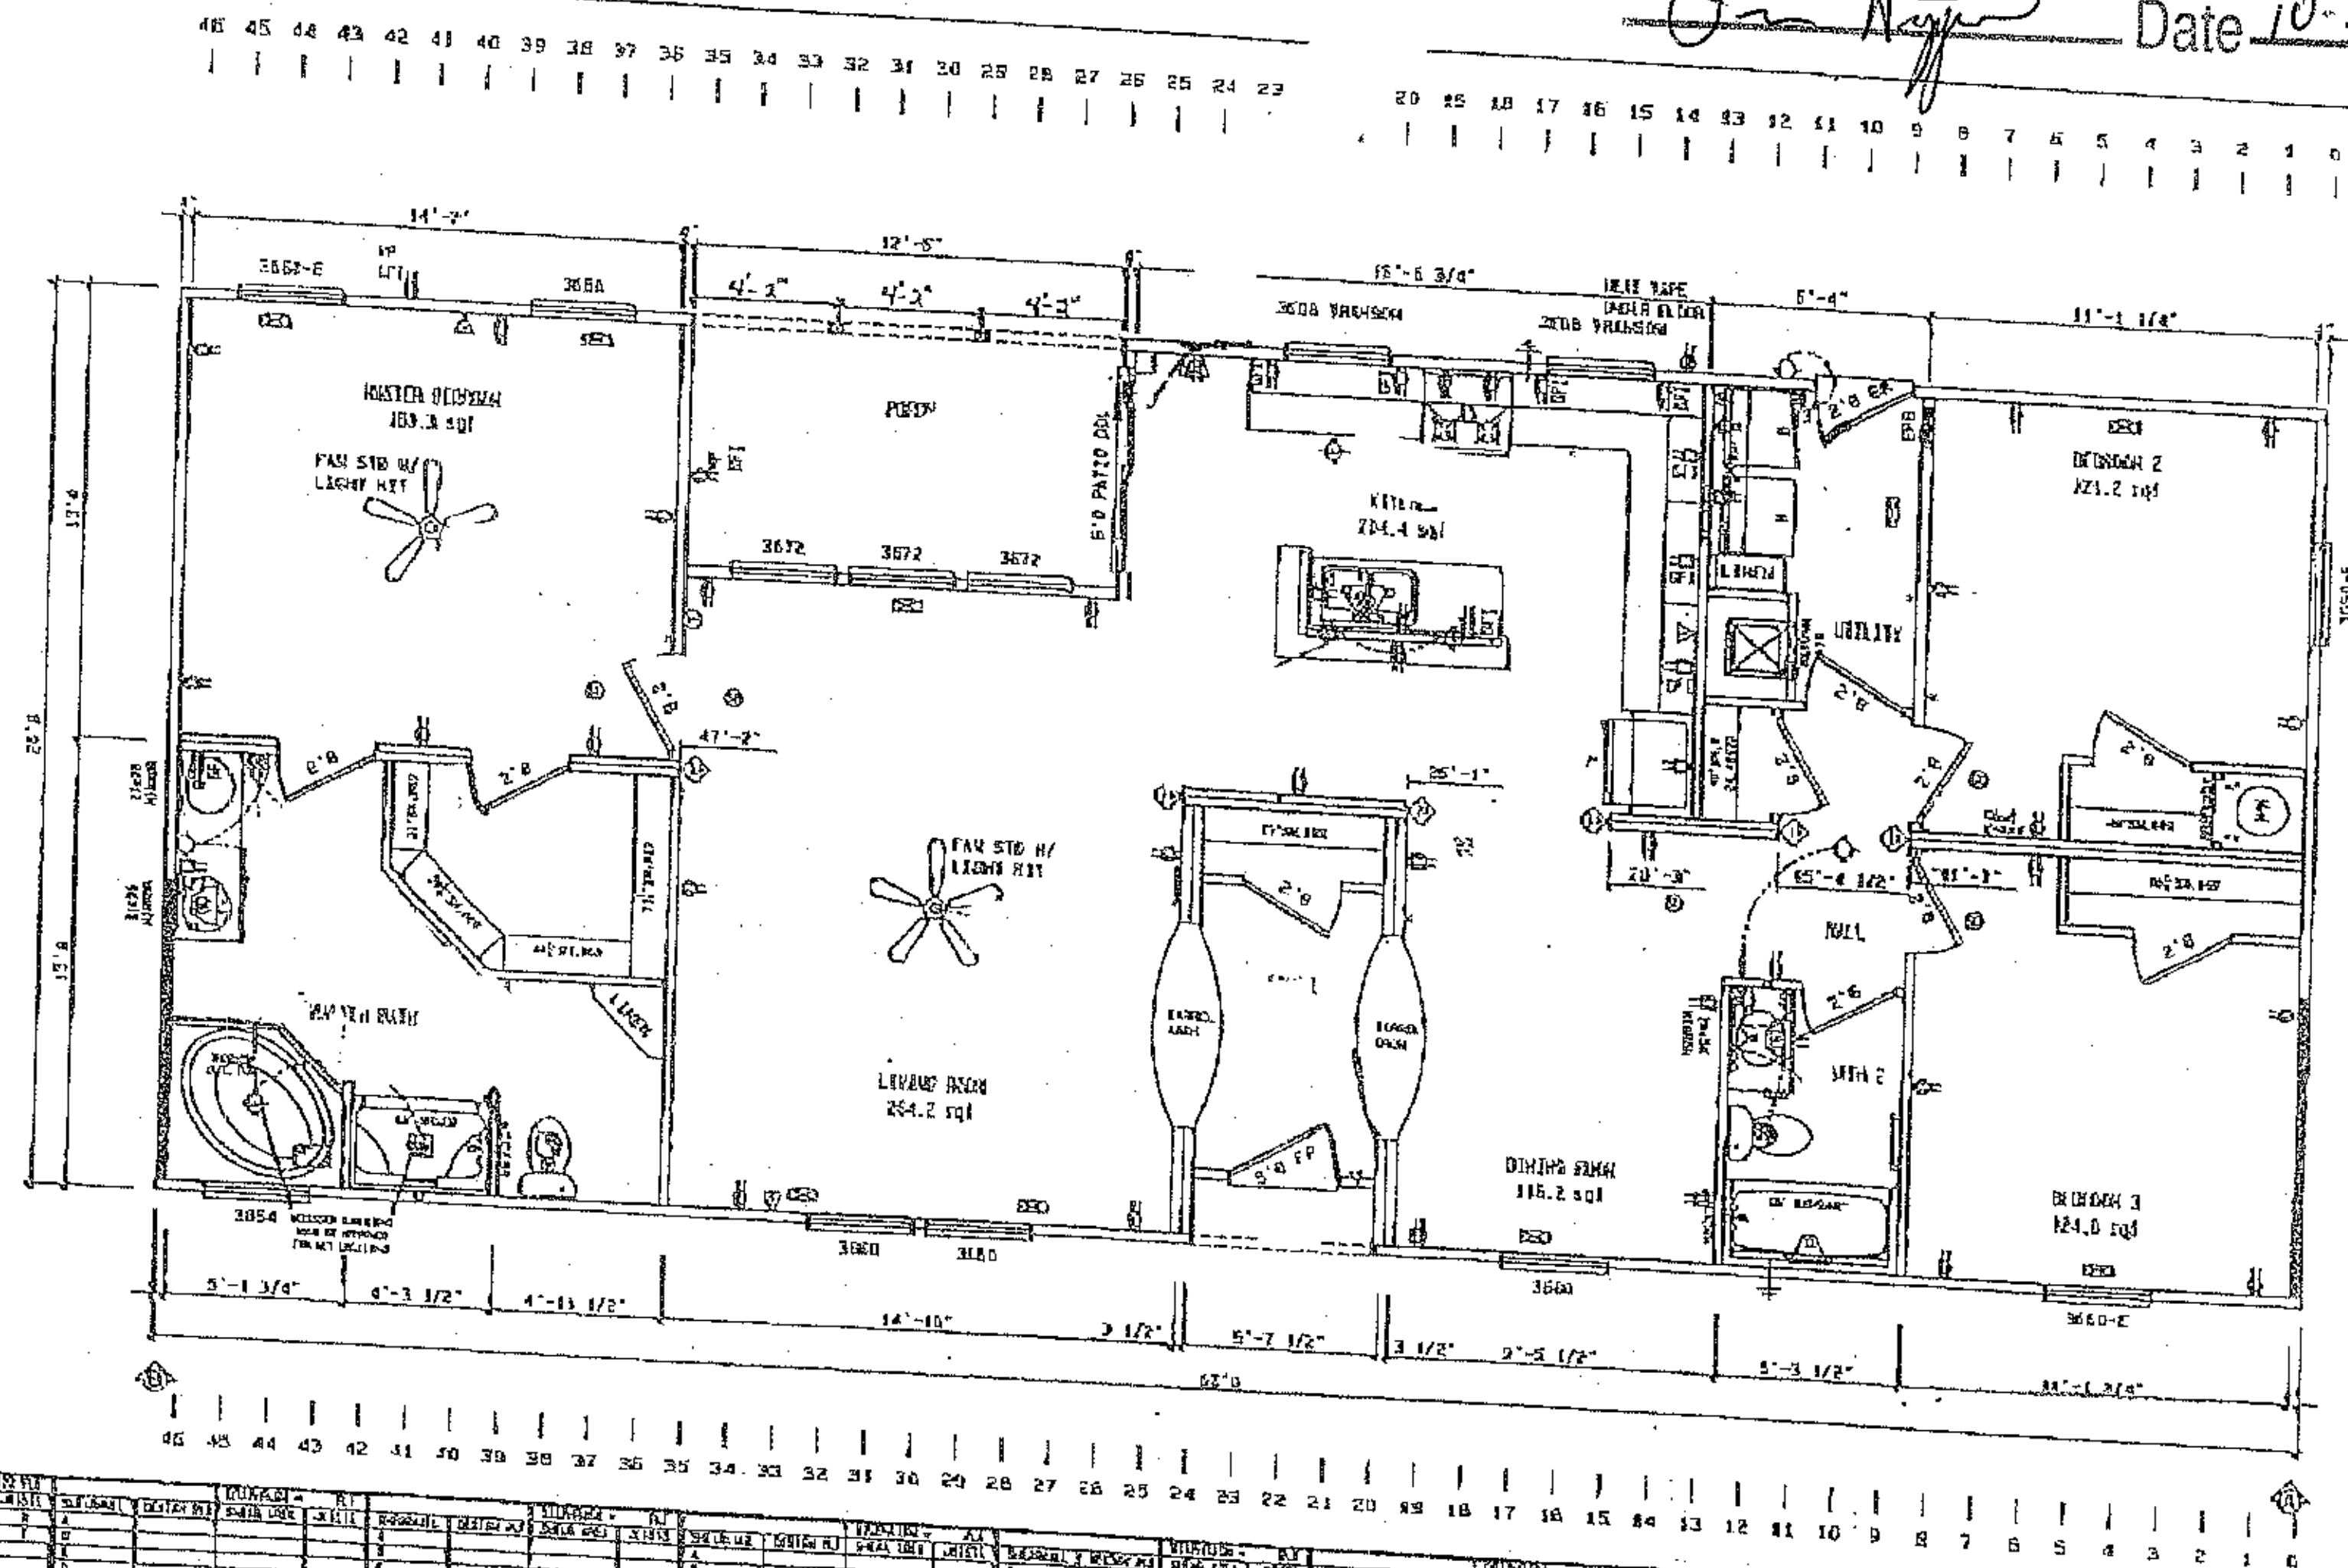

SCHULT

CMH

BA28

REVISIONS

GENERAL NOTES

CEILING HEIGHT = 96.00

FLOOR BRIDGING SPACING = 16

DRAWING TITLE

MASTER PLAN

SQ. FT.	1653
PLANT	958
DESCRIPTION	28X62 3BR-2BA
MODEL NO.	243493
DRAWN BY	DEB
ORIG. DATE	04/24/2009
DATE REVISED	04/28/2009
SHEET NO.	S-1