
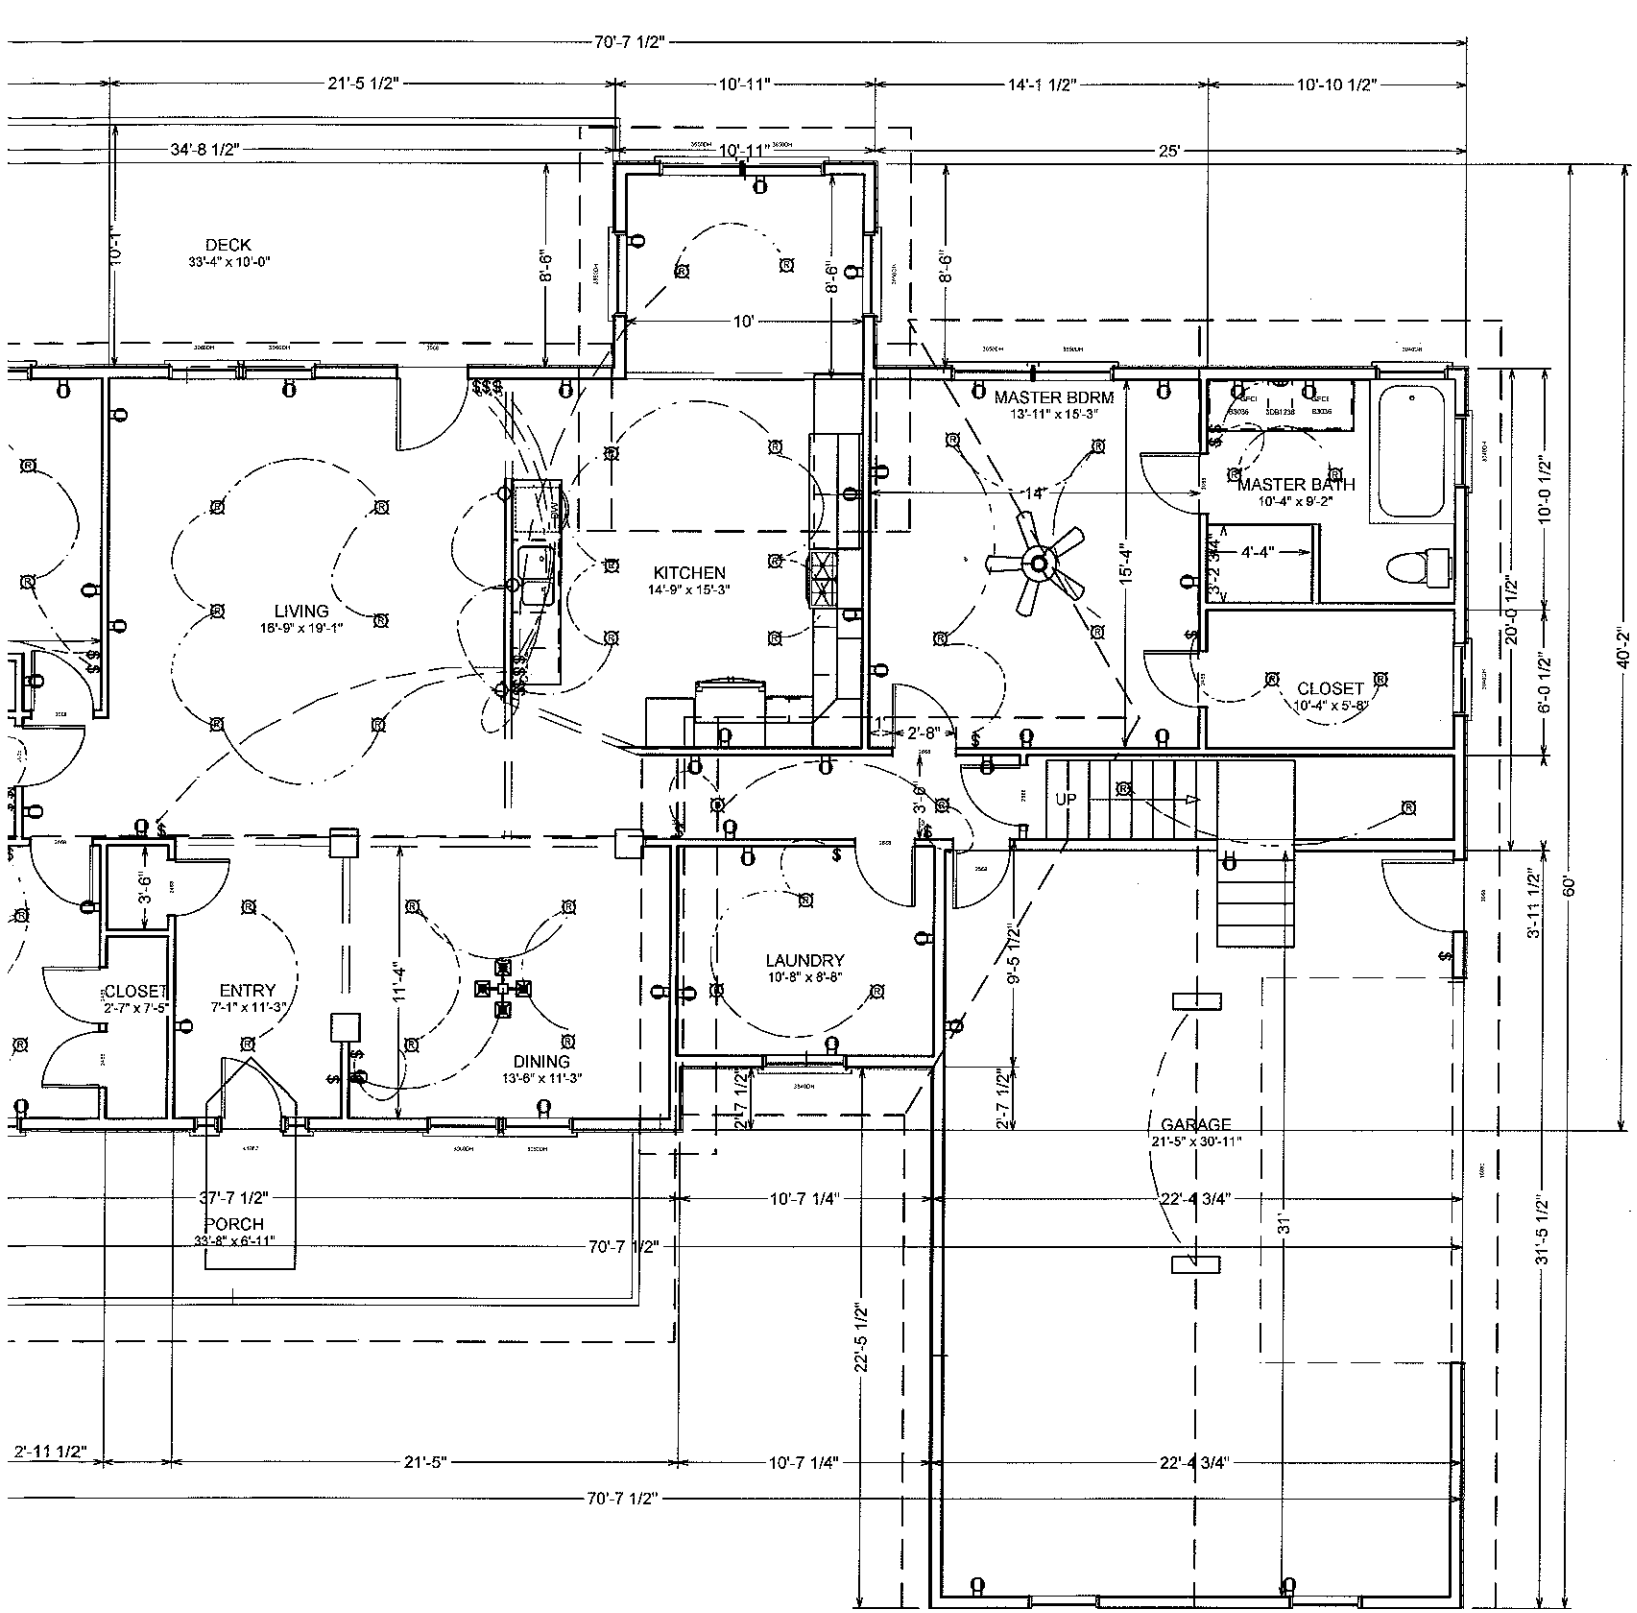


Acknowledgement Of
Plans Submittal ONLY!
Date 6/4/09
Date 6/4/09

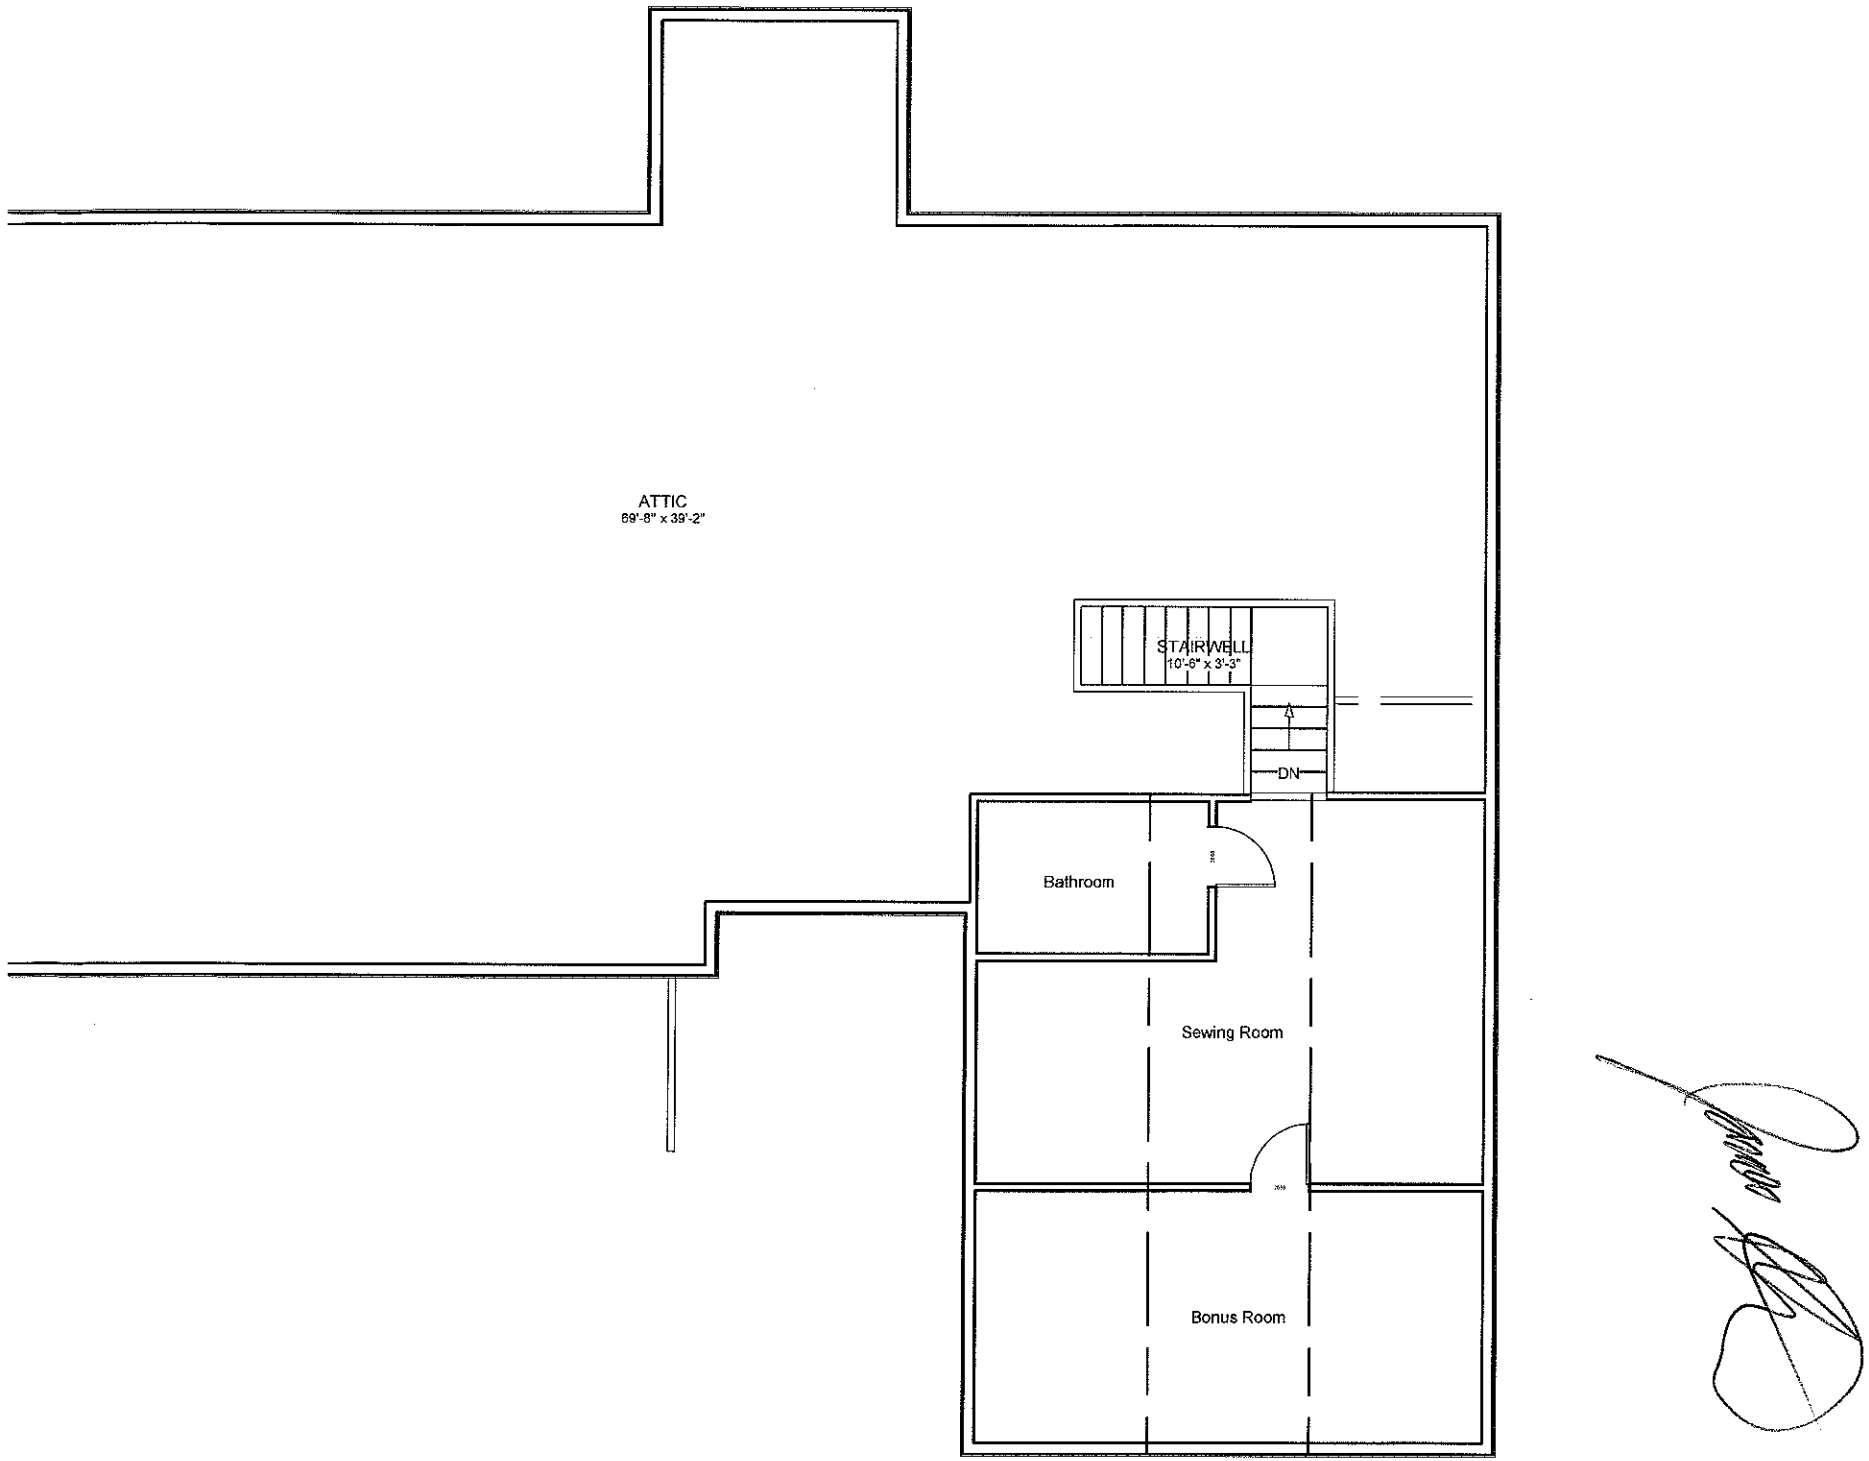

LIVING AREA
637 sq ft