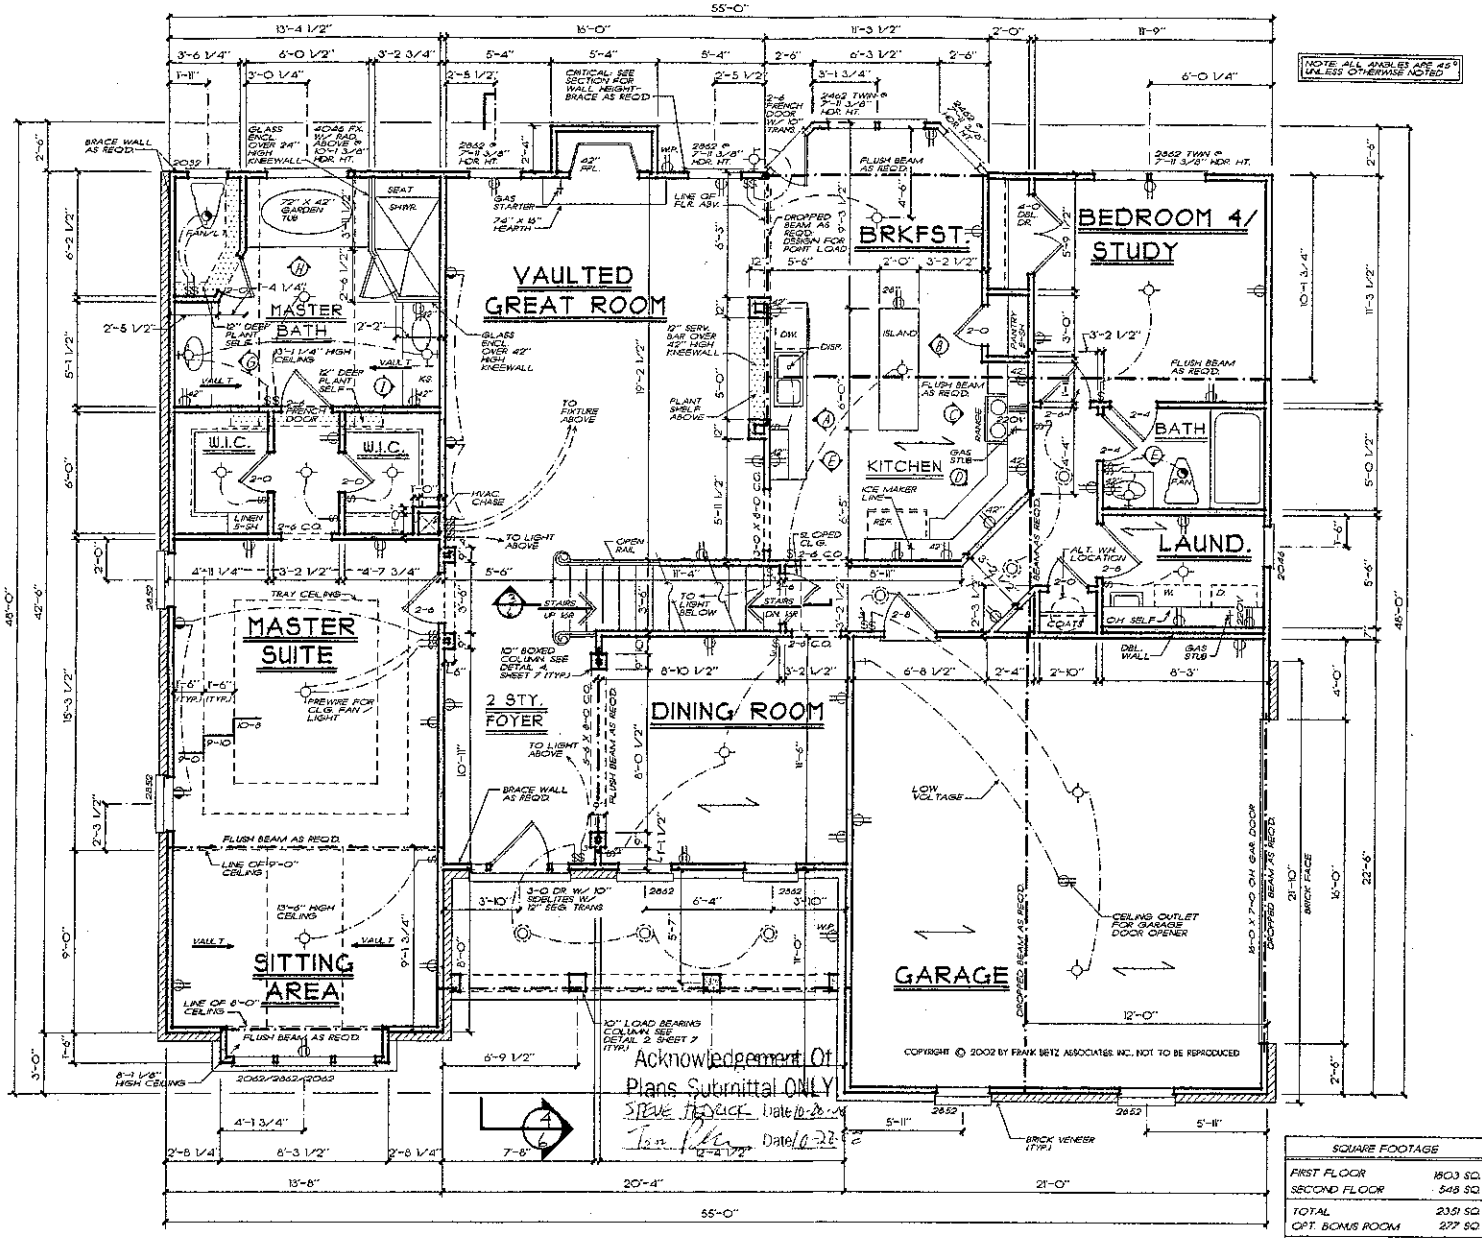


Acknowledgement Of Plans Submittal ONLY!
STEVE HADDOCK Date 10-20-04
Tom Pike Date 6-22-05

COPYRIGHT © 2002 BY FRANK BETZ ASSOCIATES INC. NOT TO BE REPRODUCED

SQUARE FOOTAGE	
FIRST FLOOR	1803 SQ. FT.
SECOND FLOOR	548 SQ. FT.
TOTAL	2351 SQ. FT.
OPT. BONUS ROOM	277 SQ. FT.
TOTAL	2628 SQ. FT.

R GENERAL NOTES & FRAMING NOTES, SHEET 6.

FRANK BETZ ASSOCIATES, INC. ASSUMES NO LIABILITY FOR ANY CHANGES OR MODIFICATIONS MADE TO THESE PLANS BY OTHERS.

FIRST FLOOR PLAN

1/4" = 1'-0"

NO.	DATE	REVISION
1	10-20-04	CLAS. 2" ext.
2	6-22-05	CLAS. 2" ext.

Copyright 2002 Frank Betz Associates, Inc. All Rights Reserved. No part of these plans may be reproduced, stored in a retrieval system, or transmitted in any form or by any means, electronic, mechanical, photocopying, recording or otherwise without the prior written permission of Frank Betz Associates, Inc.

HOMEPLANS
DESIGNED FOR TODAY'S MARKET


FIRST FLOOR PLAN
THE DEFOORS MILL

FBA
FRANK BETZ ASSOCIATES, INC.
2401 LAKE PARK DRIVE/SUITE 250
SMYRNA, GEORGIA 30080
(770) 435-1166
www.frankbetz.com

BY WMB JCH

DATE 5/6/02

SHEET 4 OF 7

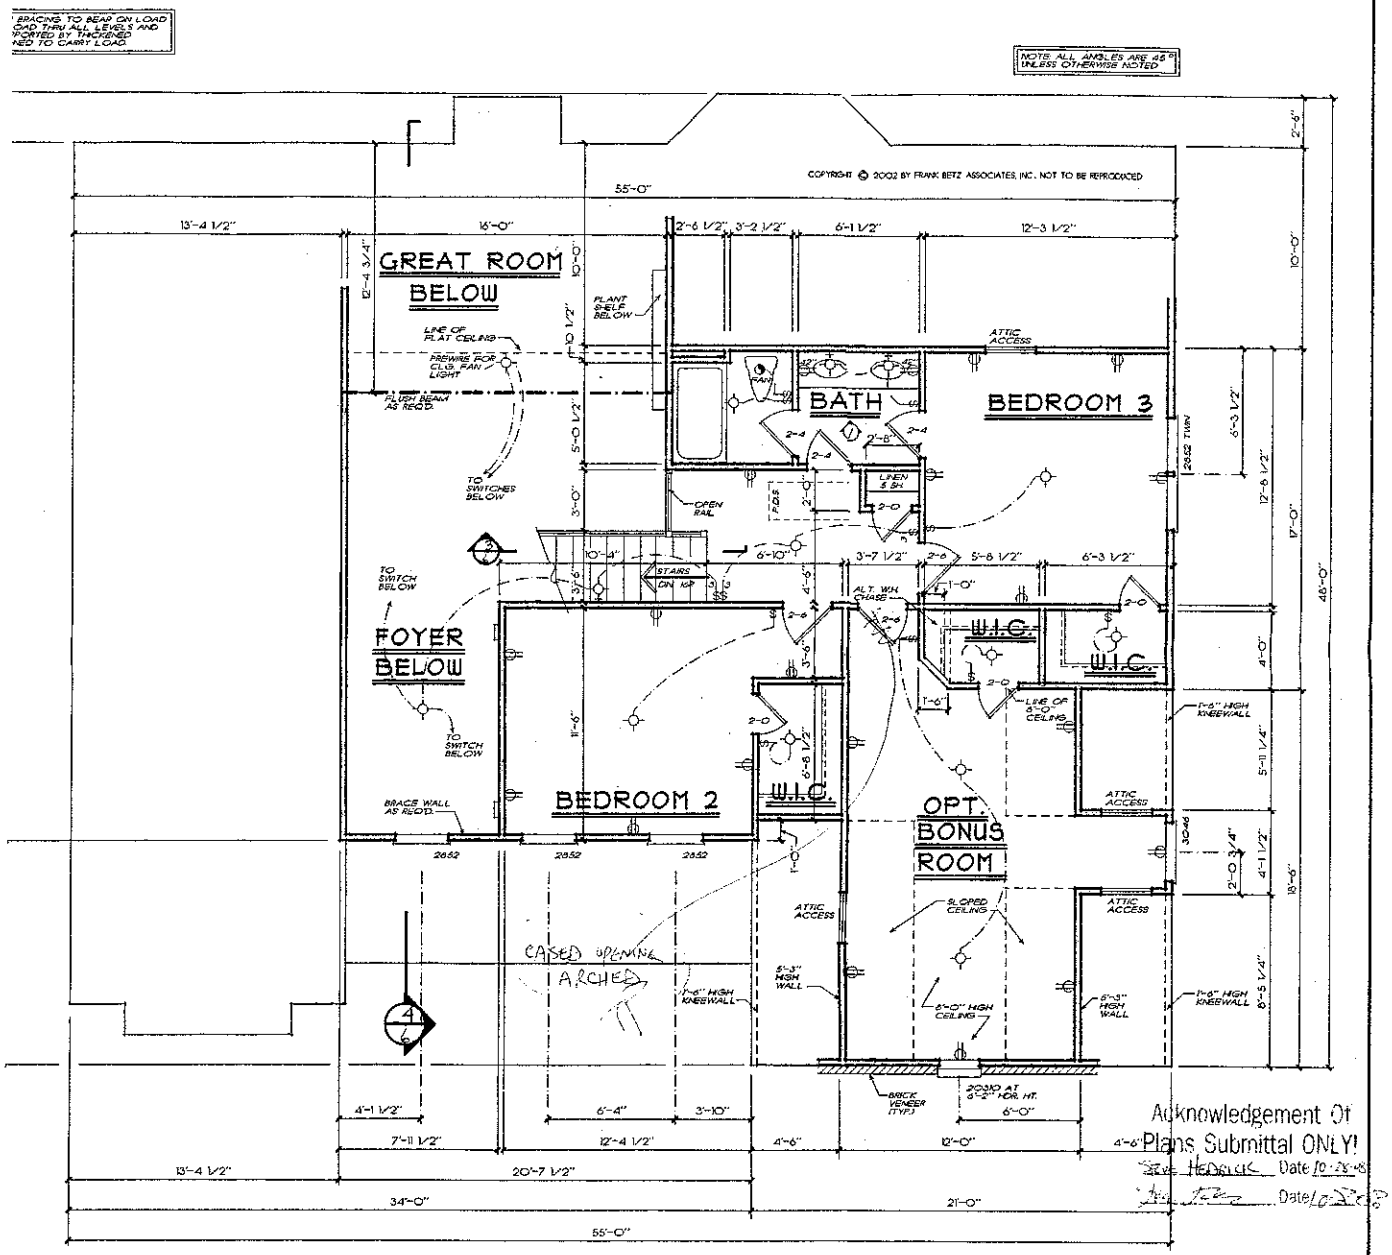

COPYRIGHT © 2002 BY FRANK BETZ ASSOCIATES, INC. NOT TO BE REPRODUCED

NOTE: ALL ANGLES ARE 45° UNLESS OTHERWISE NOTED

BRACING TO BEAR ON LOAD
LOAD THRU ALL LEVELS AND
PORTED BY THICKENED
NED TO CARRY LOAD

Acknowledgement Of Plans Submittal ONLY!

Steve Hedrick Date 10-25-02

Date 10-25-02

FRANK BETZ ASSOCIATES, INC. ASSUMES NO LIABILITY FOR ANY CHANGES OR MODIFICATIONS MADE TO THESE PLANS BY OTHERS.

SECOND FLOOR PLAN

1/4" = 1'-0"

HOME PLANS

SECOND FLOOR PLAN

THE DEFOORS MILL

FBA

FRANK BETZ ASSOCIATES, INC.
2401 LAKE PARK DRIVE/SUITE 250
SMYRNA, GEORGIA 30080
(770) 435-2229
www.frankbetz.com

BY WMB CS JCH

DATE 5/16/02

SHEET 5 OF 7