
Acknowledgement Of Plans Submittal ONLY!
Date 9-x-08
Date

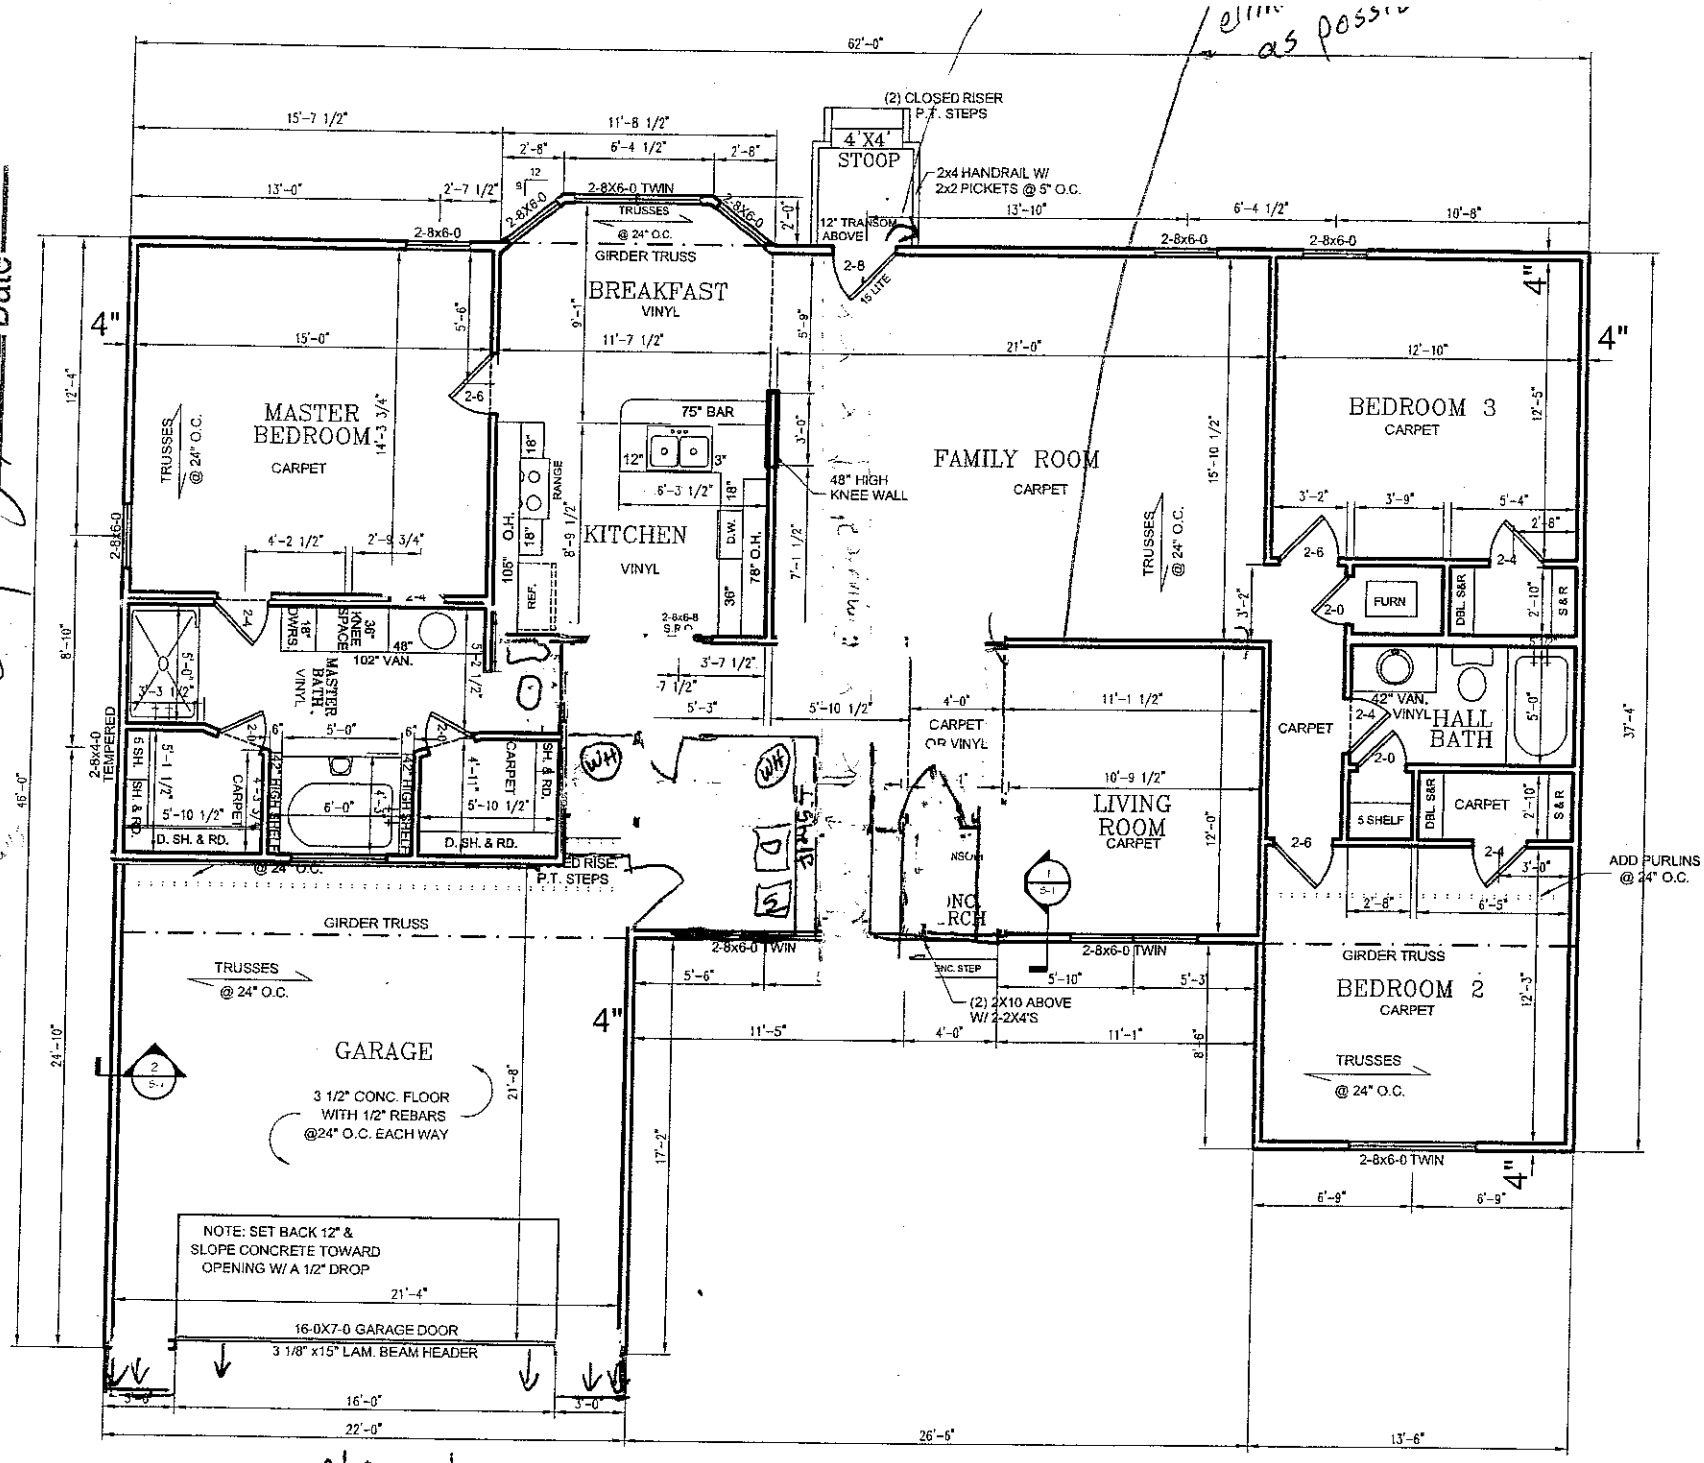

move garage 2' forward