
LOT 20
Maple Creek

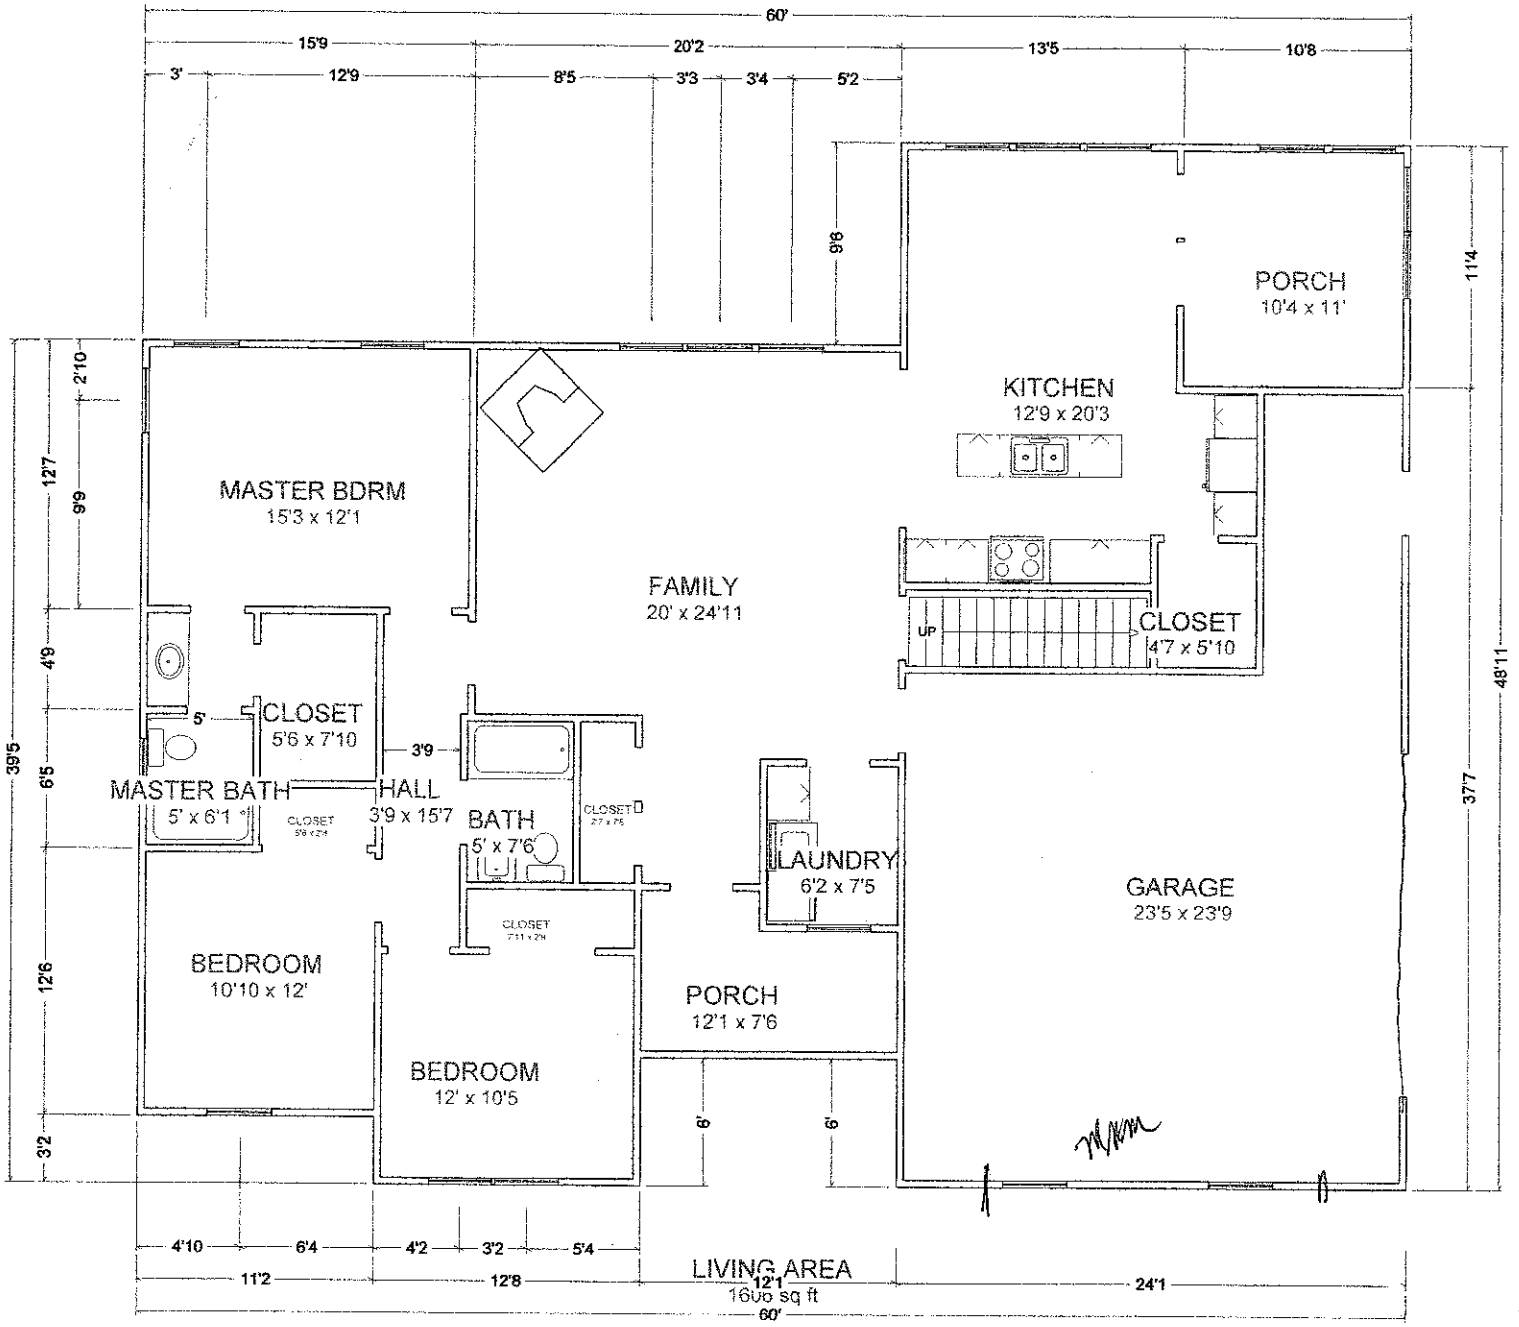

Acknowledgement Of Plans Submittal ONLY!

STEVE HEDRICK Date 6-29-09

Date