
Josh Johnson 09/09/15

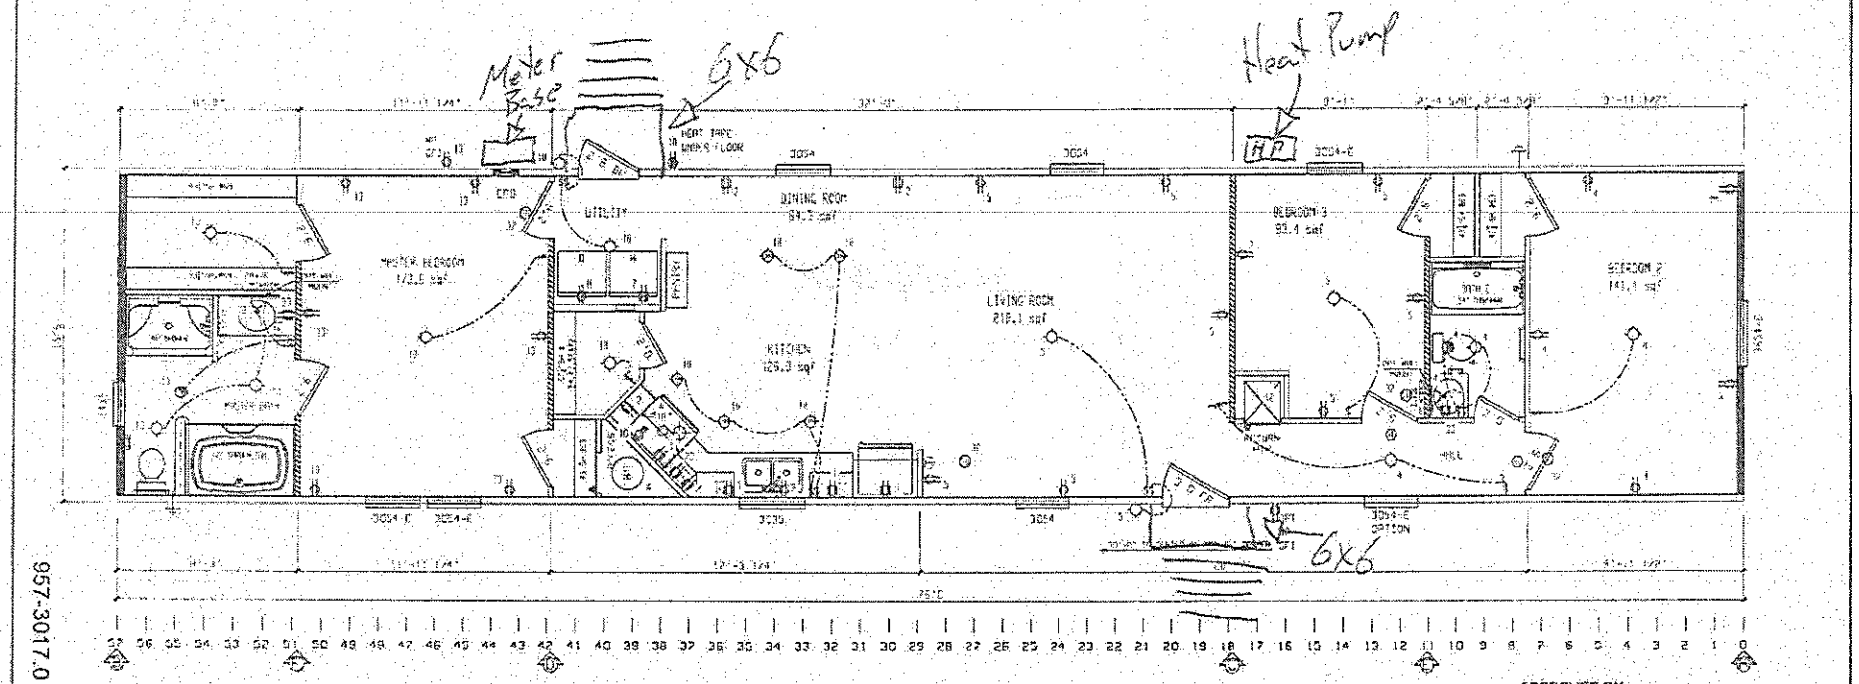

957-3017.0

APPROVED BY
NP INC.
Revised Mar 31,2011
FEDERAL MANUFACTURED HOME CONSTRUCTION AND SAFETY STANDARDS

REVISIONS	BY	DATE

GENERAL NOTES
- CEILING HEIGHT = 96.00
- REFER TO DRAFTER PAGE MMP-2.0 FOR FIXTURE LIGHT & VENT
- REFER TO DRAFTER PAGE EL-1.2 FOR ELEC. SYMBOL & BRANCH CIRCUIT NUMBER
- FLOOR FRAMING SPACING = 16
- TOTAL WINDOW SQFT = 90.0 SQFT

RETURN AIR REQUIREMENTS
1. 20"x16" GRILL REQUIRED
2. 4"x10" GRILL W/ 2 1/2" DOOR UNDERCUT
3. DOOR(S) MUST BE UNDERCUT 2 1/2" MIN.
4. 4"x24" OR 6"x14" GRILL REQUIRED

5. INDICATES REQUIRED NUMBER OF STUDS IN COLUMN
6. THE 4 SPECIFIES THAT THERE CAN BE NO HOLES IN STUDS IN COLUMN

DRAWN: SCHULT | SERIES: GM16

CMH MANUFACTURING, INC.

DRAWING TITLE: MASTER PLAN

MODEL NAME	SQ. FT.
3017	1178

PLANT	DESCRIPTION	MODEL NO.
957	16X76 3BR-2BA	3017

DRAWN BY	ORIG. DATE	DATE PRINTED	SHEET NO.
GDB	07/20/2010	03/30/2011	1-1

Josh Johnson 4/29/15

9/9/15