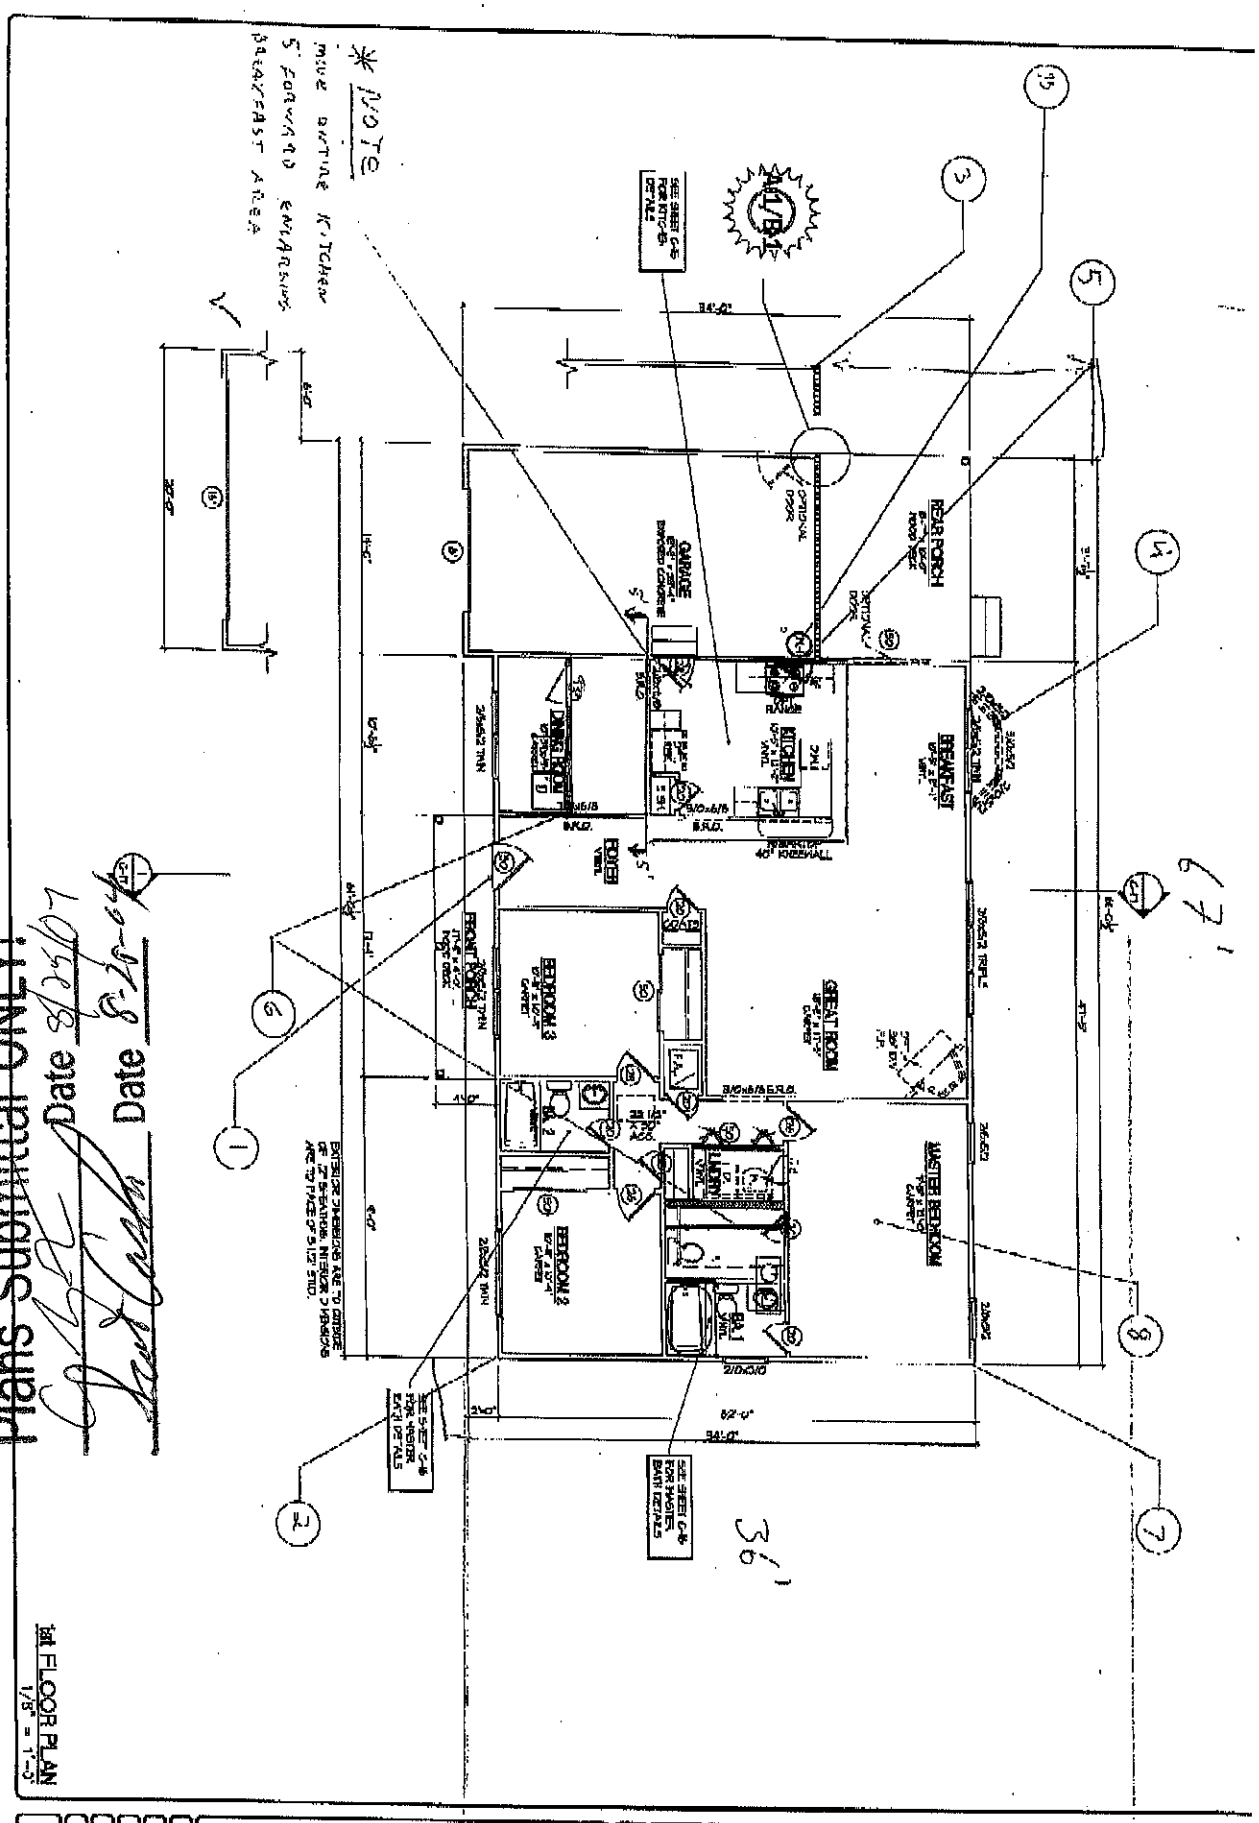

Acknowledgement Of
Plans Submittal ONLY!
Date 8/13/04
Date 8-13-04
1st FLOOR PLAN
1/8" = 1'-0"
1-1517 - C
1st FLOOR PLAN
WAYNE HOMES