
3BR
Austin Henderson

Steven Dowdle
835 Tomlin Mill Rd
Statesville NC 28677

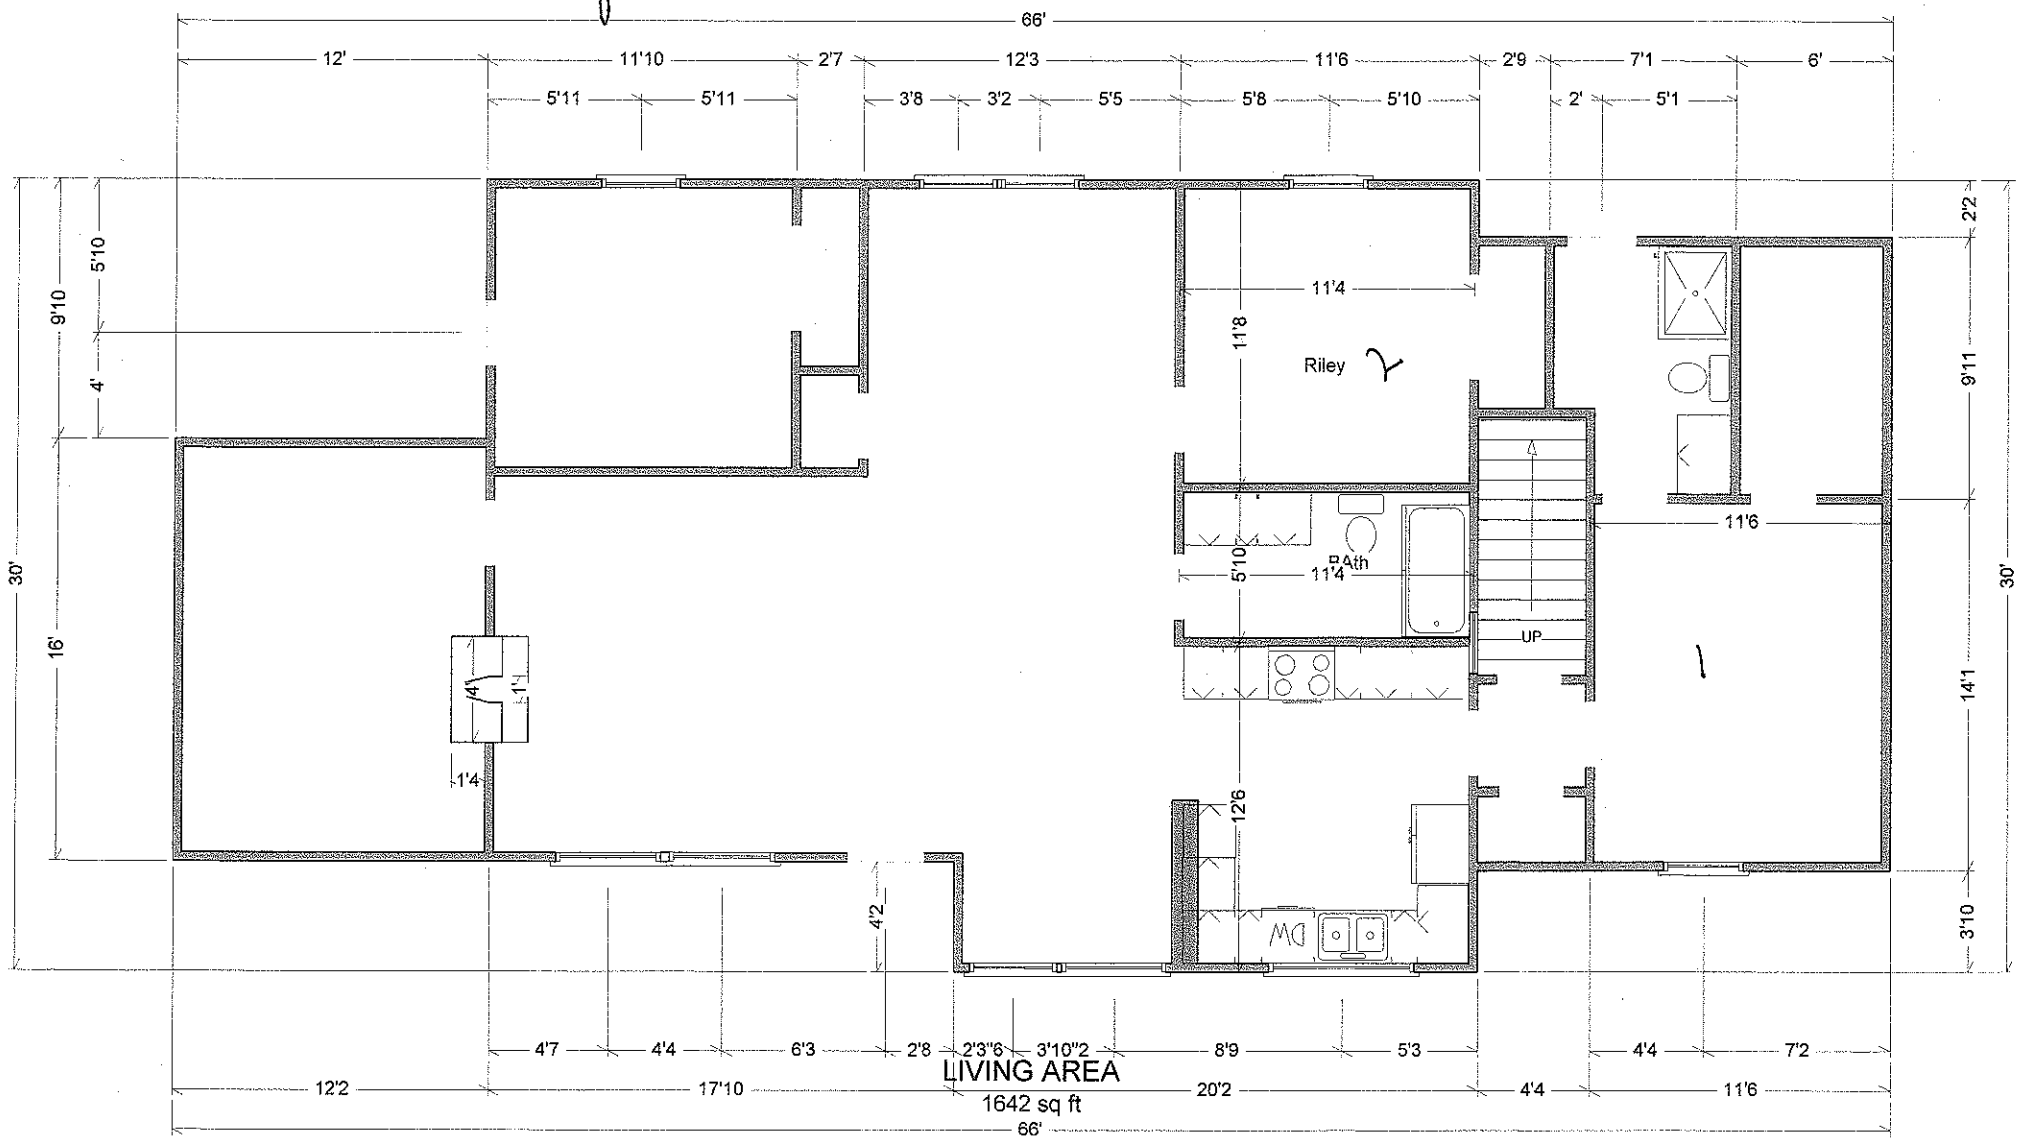

w/ Unfinished Basement