
350 Studs
45 2x4x10 Treated sill

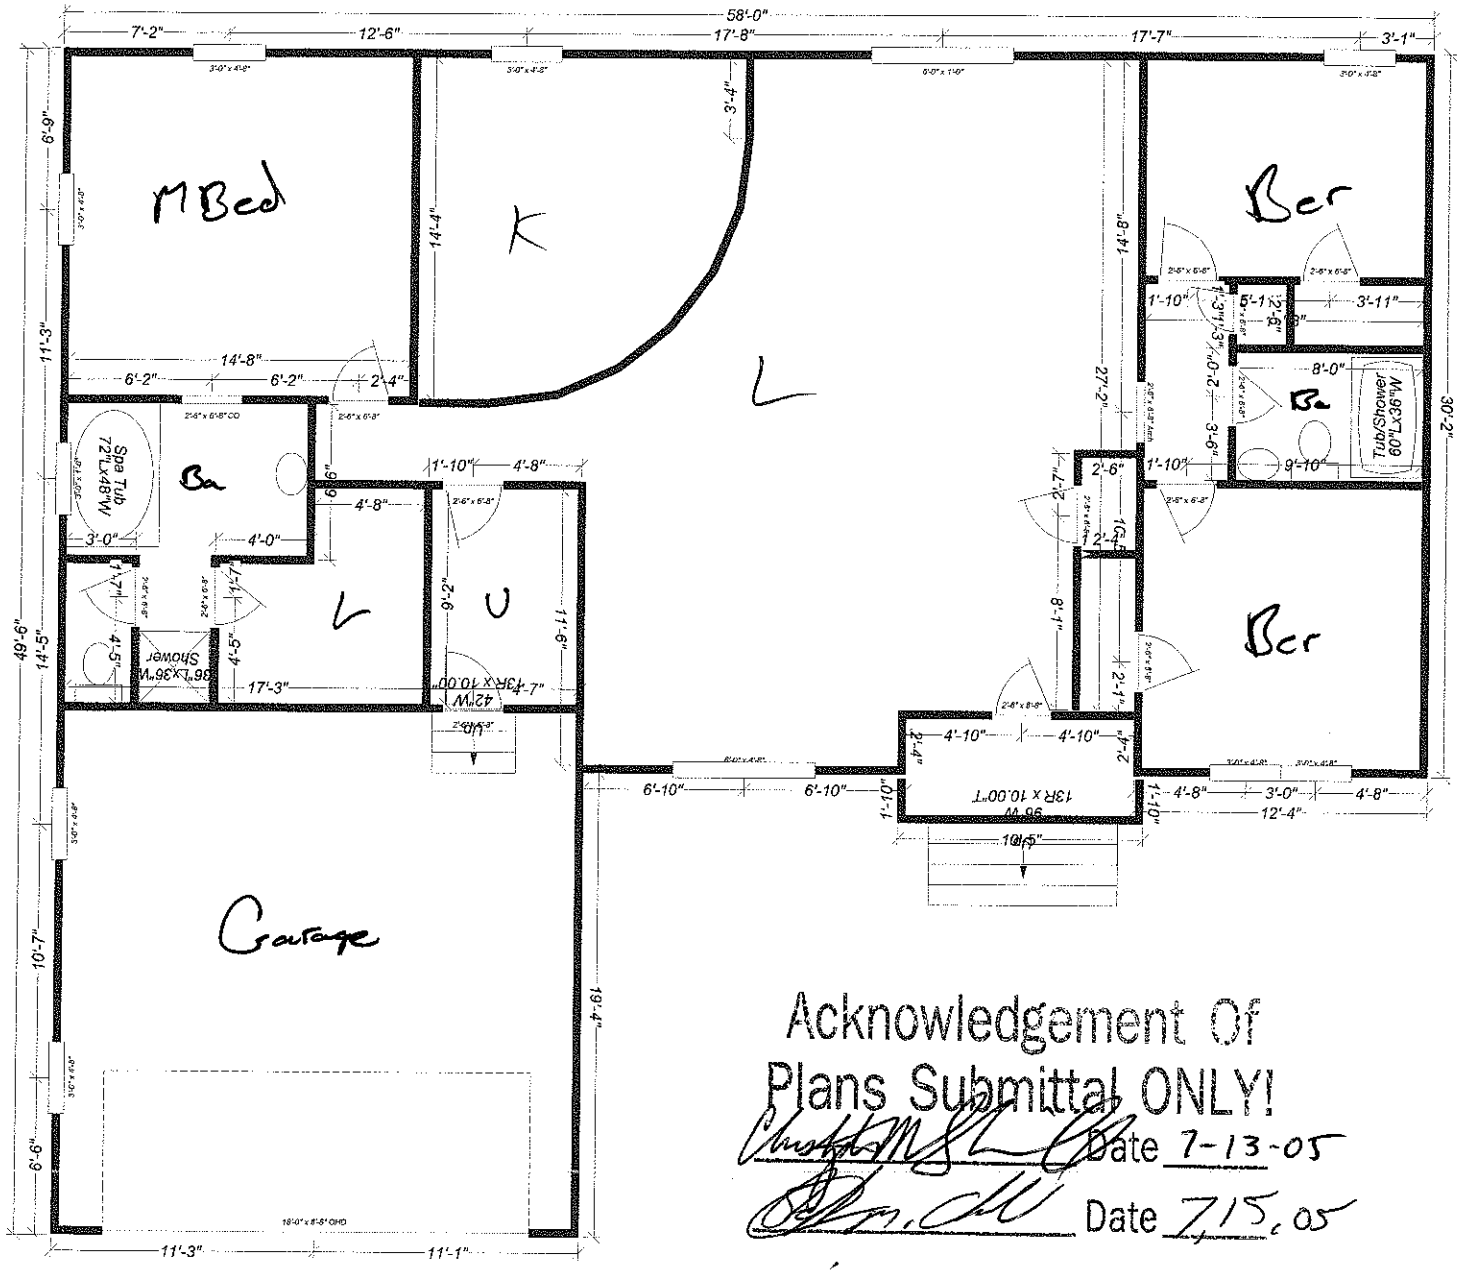

Acknowledgement Of
Plans Submittal ONLY!

Date 7-13-05

Date 7/15/05