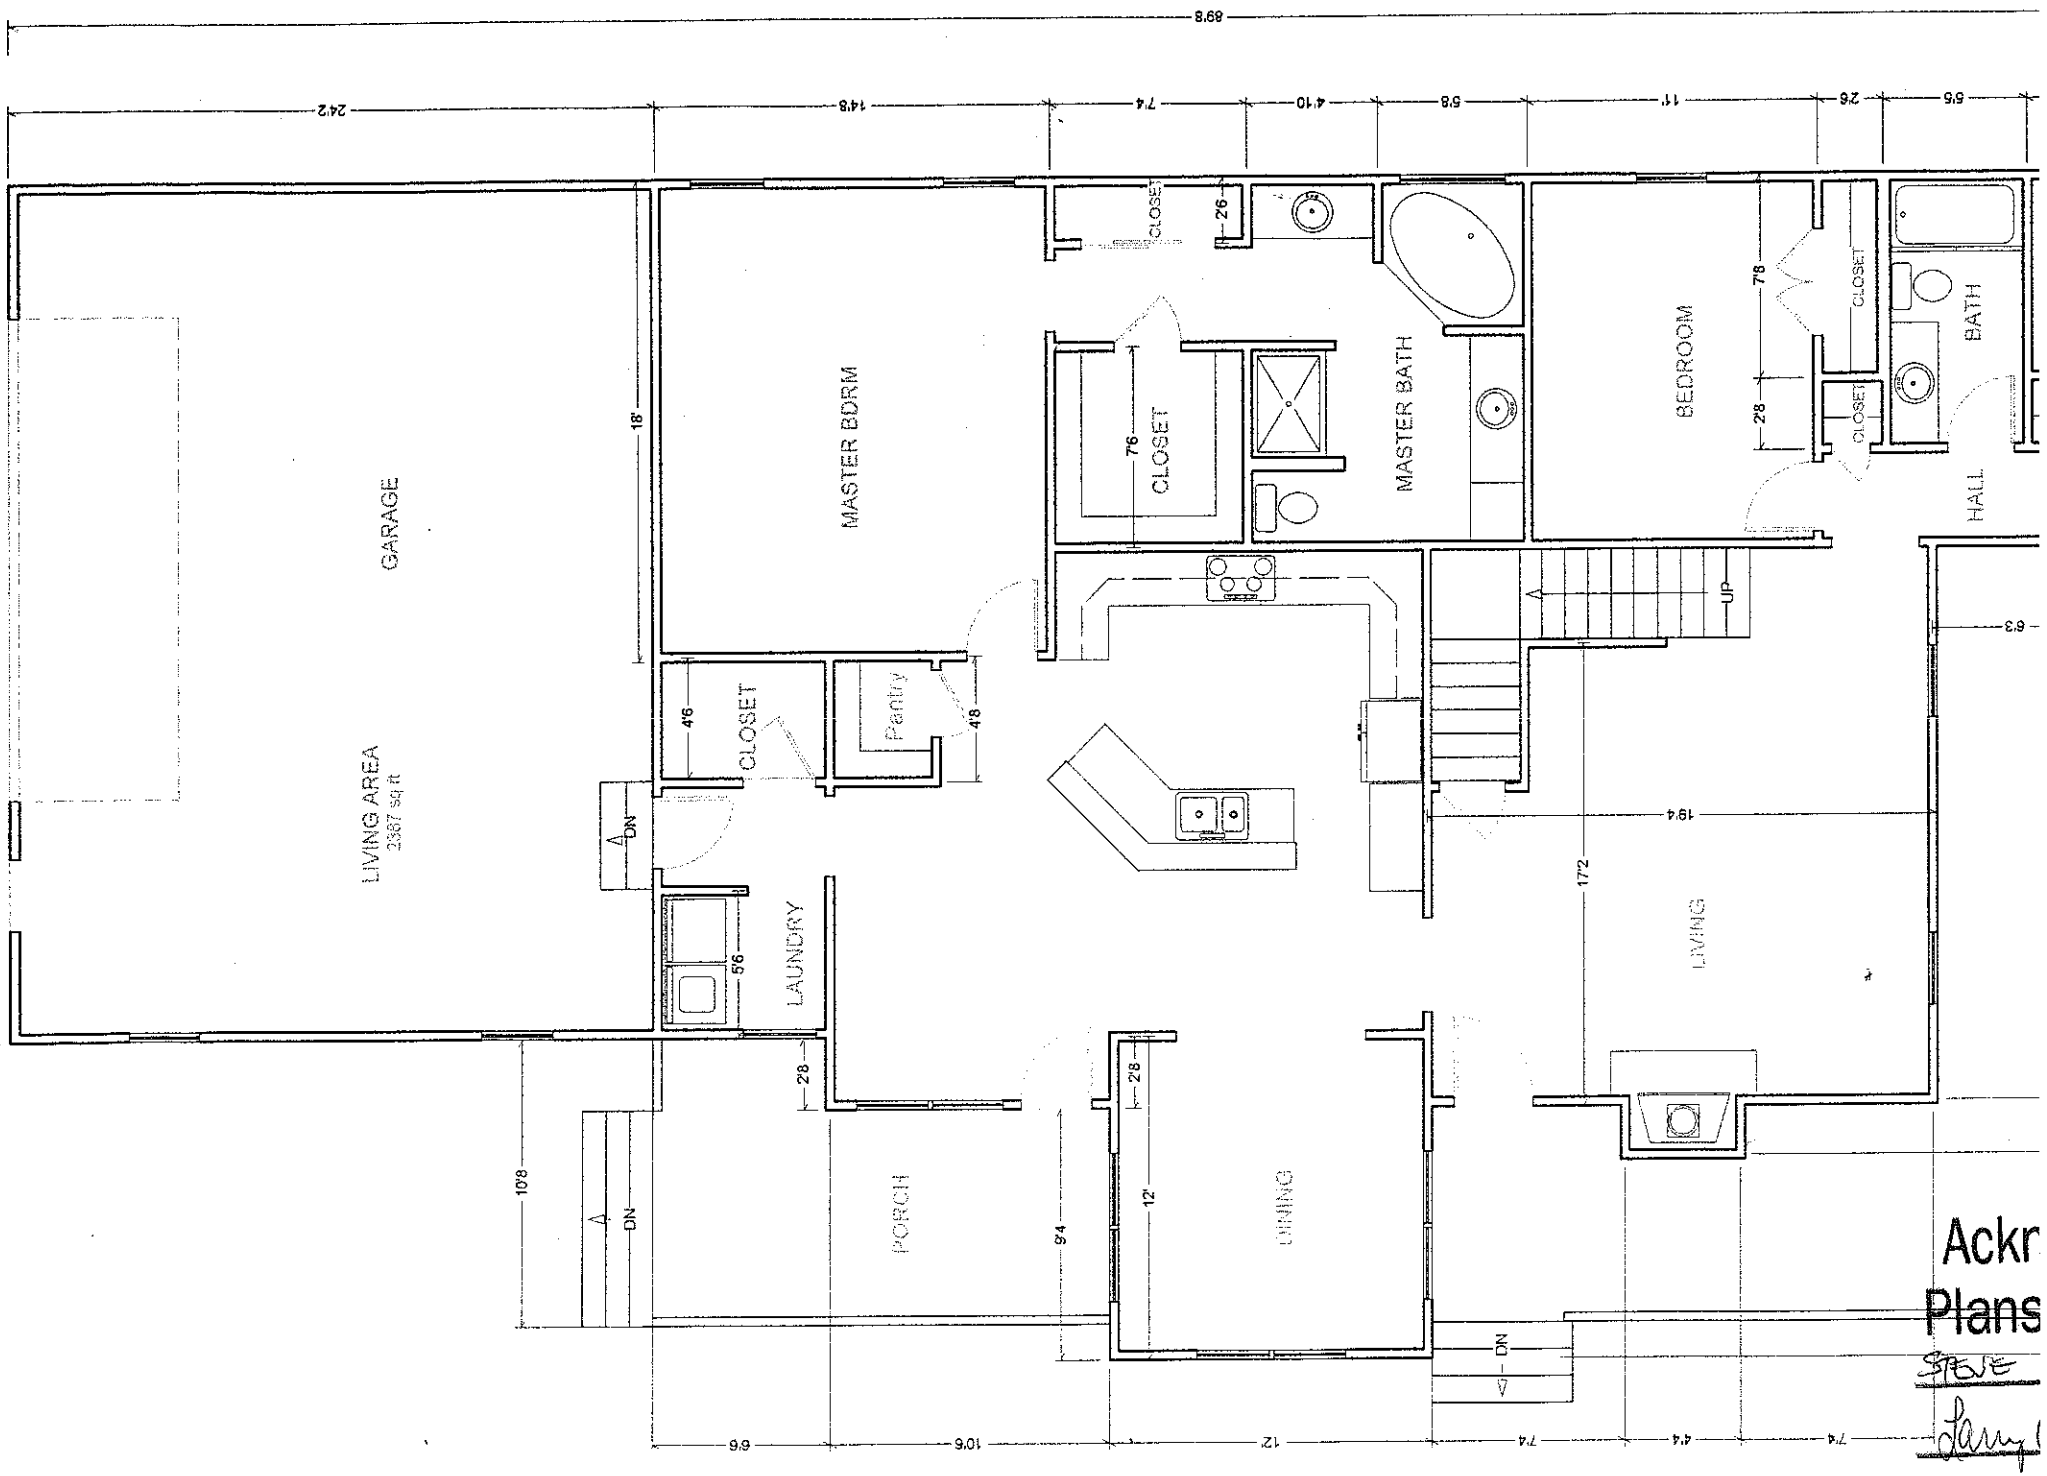


Ackr
Plans
STEVE

1ST FLOOR PLAN