
Wide steps

20'

Steps

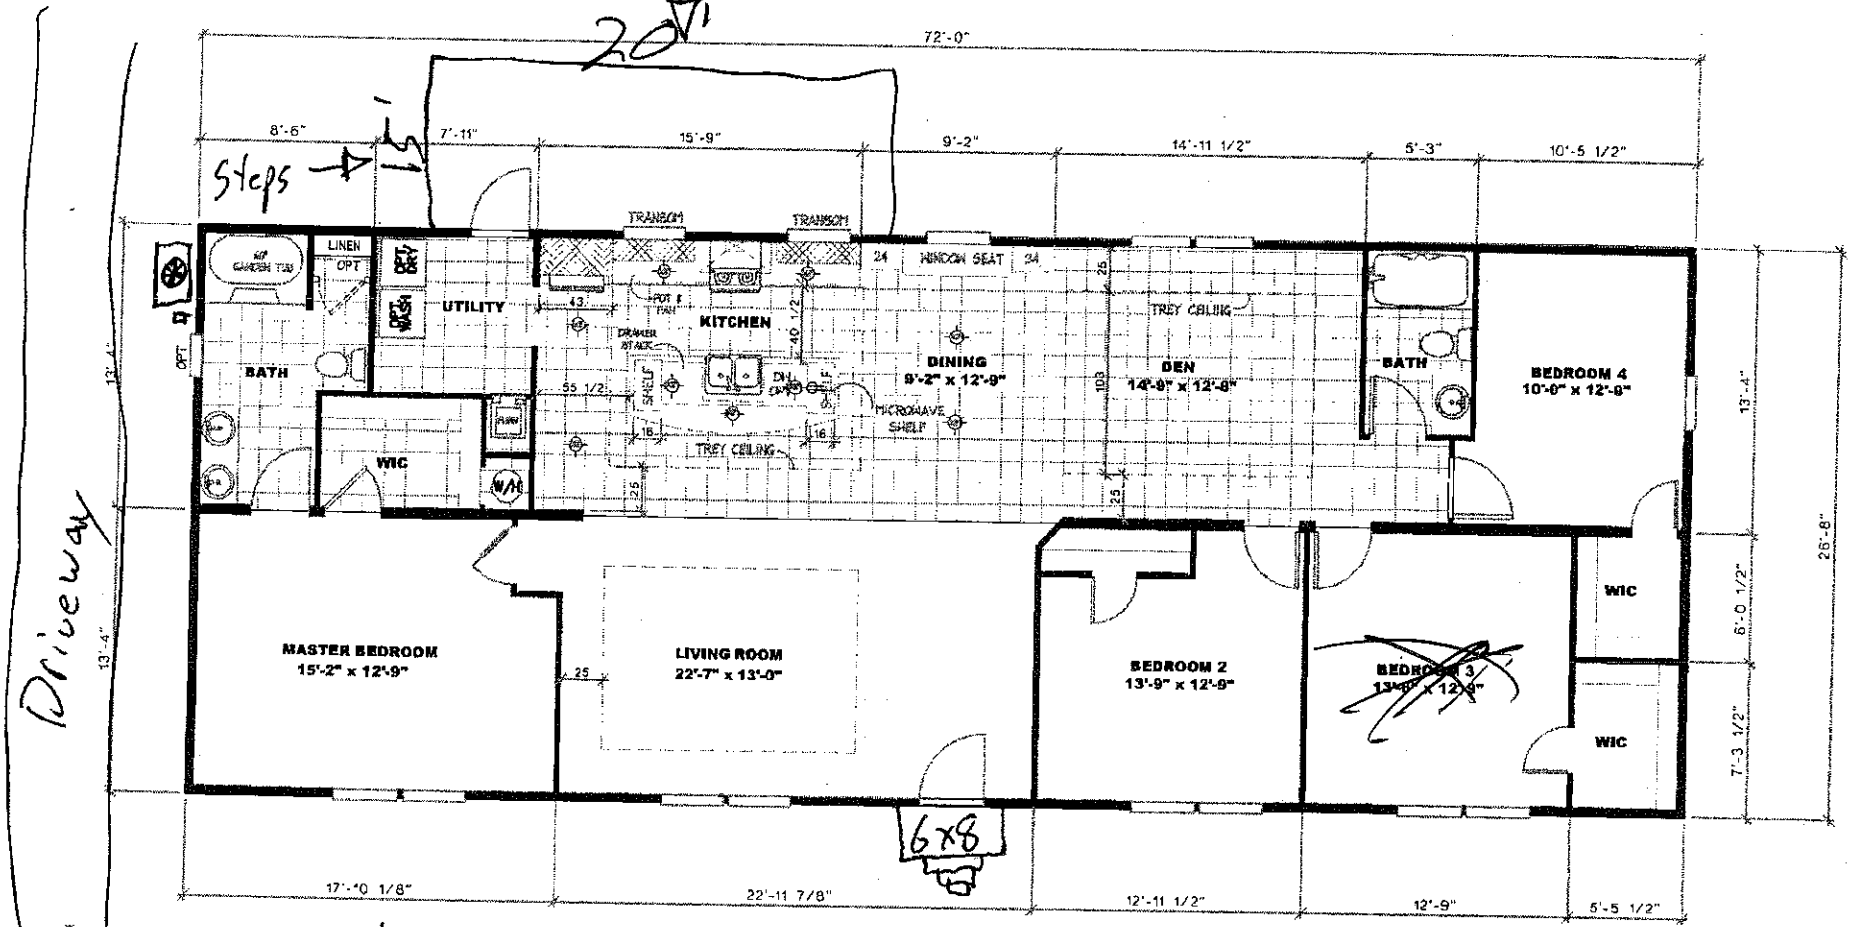

28 WIDE X 72 LONG
(FOUR BEDROOM STANDARD)

Acknowledgement of Plans Submittal ONLY!

Date APPROVED SEP 24 2015

Date 11-18-15

To Be 3 BR

SC

EW