DEPARTMENT OF ENVIRONMENT AND NATURAL RESOURCES
DIVISION OF ENVIRONMENTAL HEALTH
ON-SITE WASTEWATER SECTION

Sheet ___ of ___
PROPERTY ID #: _____
COUNTY: _____

SOIL/SITE EVALUATION
for ON-SITE WASTEWATER SYSTEM

OWNER: _____ APPLICATION DATE _____
ADDRESS: _____ DATE EVALUATED: 5-29-03
PROPOSED FACILITY: _____ PROPOSED DESIGN FLOW (.1949): _____ PROPERTY SIZE: _____
LOCATION OF SITE: lot 20 phase 3 Shinnleaf ext PROPERTY RECORDED: _____
WATER SUPPLY: ☐ Private ☐ Public ☒ Well ☐ Spring ☐ Other _____
EVALUATION METHOD: ☐ Auger Boring ☐ Pit ☐ Cut
TYPE OF WASTEWATER: ☐ Sewage ☐ Industrial Process ☐ Mixed


Now Lot 19

PROFILE #	.1940 LAND-SCAPE POSITION/ SLOPE %	HORI-ZON DEPTH (IN.)	SOIL MORPHOLOGY (.1941) .1941 STRUCTURE/ TEXTURE	SOIL MORPHOLOGY (.1941) .1941 CONSISTENCE/ MINERALOGY	OTHER PROFILE FACTORS .1942 SOIL WETNESS/ COLOR	OTHER PROFILE FACTORS .1943 SOIL DEPTH	OTHER PROFILE FACTORS .1956 SAPRO CLASS	OTHER PROFILE FACTORS .1944 RESTR HORIZ	PROFILE CLASS & LTAR
1	2%+	0-11	gr brn sl/scl	fr ss sp					.3
		11-48	SBK RC/CL	fr SP-SS SP SS xp					
2		0-6	BSCL	fr SS SP					.25
		6-43	ABK RC	fr SP-VSP	SAP motels	common			
3		0-7	WSBK BSCL/CL	fr SS SP					.25
		7-27	WMABK RBCL	fr SS SP-SAP					
		27-45	WMFABK RBC	fr SP-SAP	common Y relic Y w/rock				
4									

DESCRIPTION	INITIAL SYSTEM	REPAIR SYSTEM
Available Space (.1945)	5	5
System Type(s)	pm conv.	pm conv.
Site LTAR	.25	.25

OTHER FACTORS (.1946): _____
SITE CLASSIFICATION (.1948): PS
EVALUATED BY: DRH
OTHER(S) PRESENT: _____

COMMENTS: _____

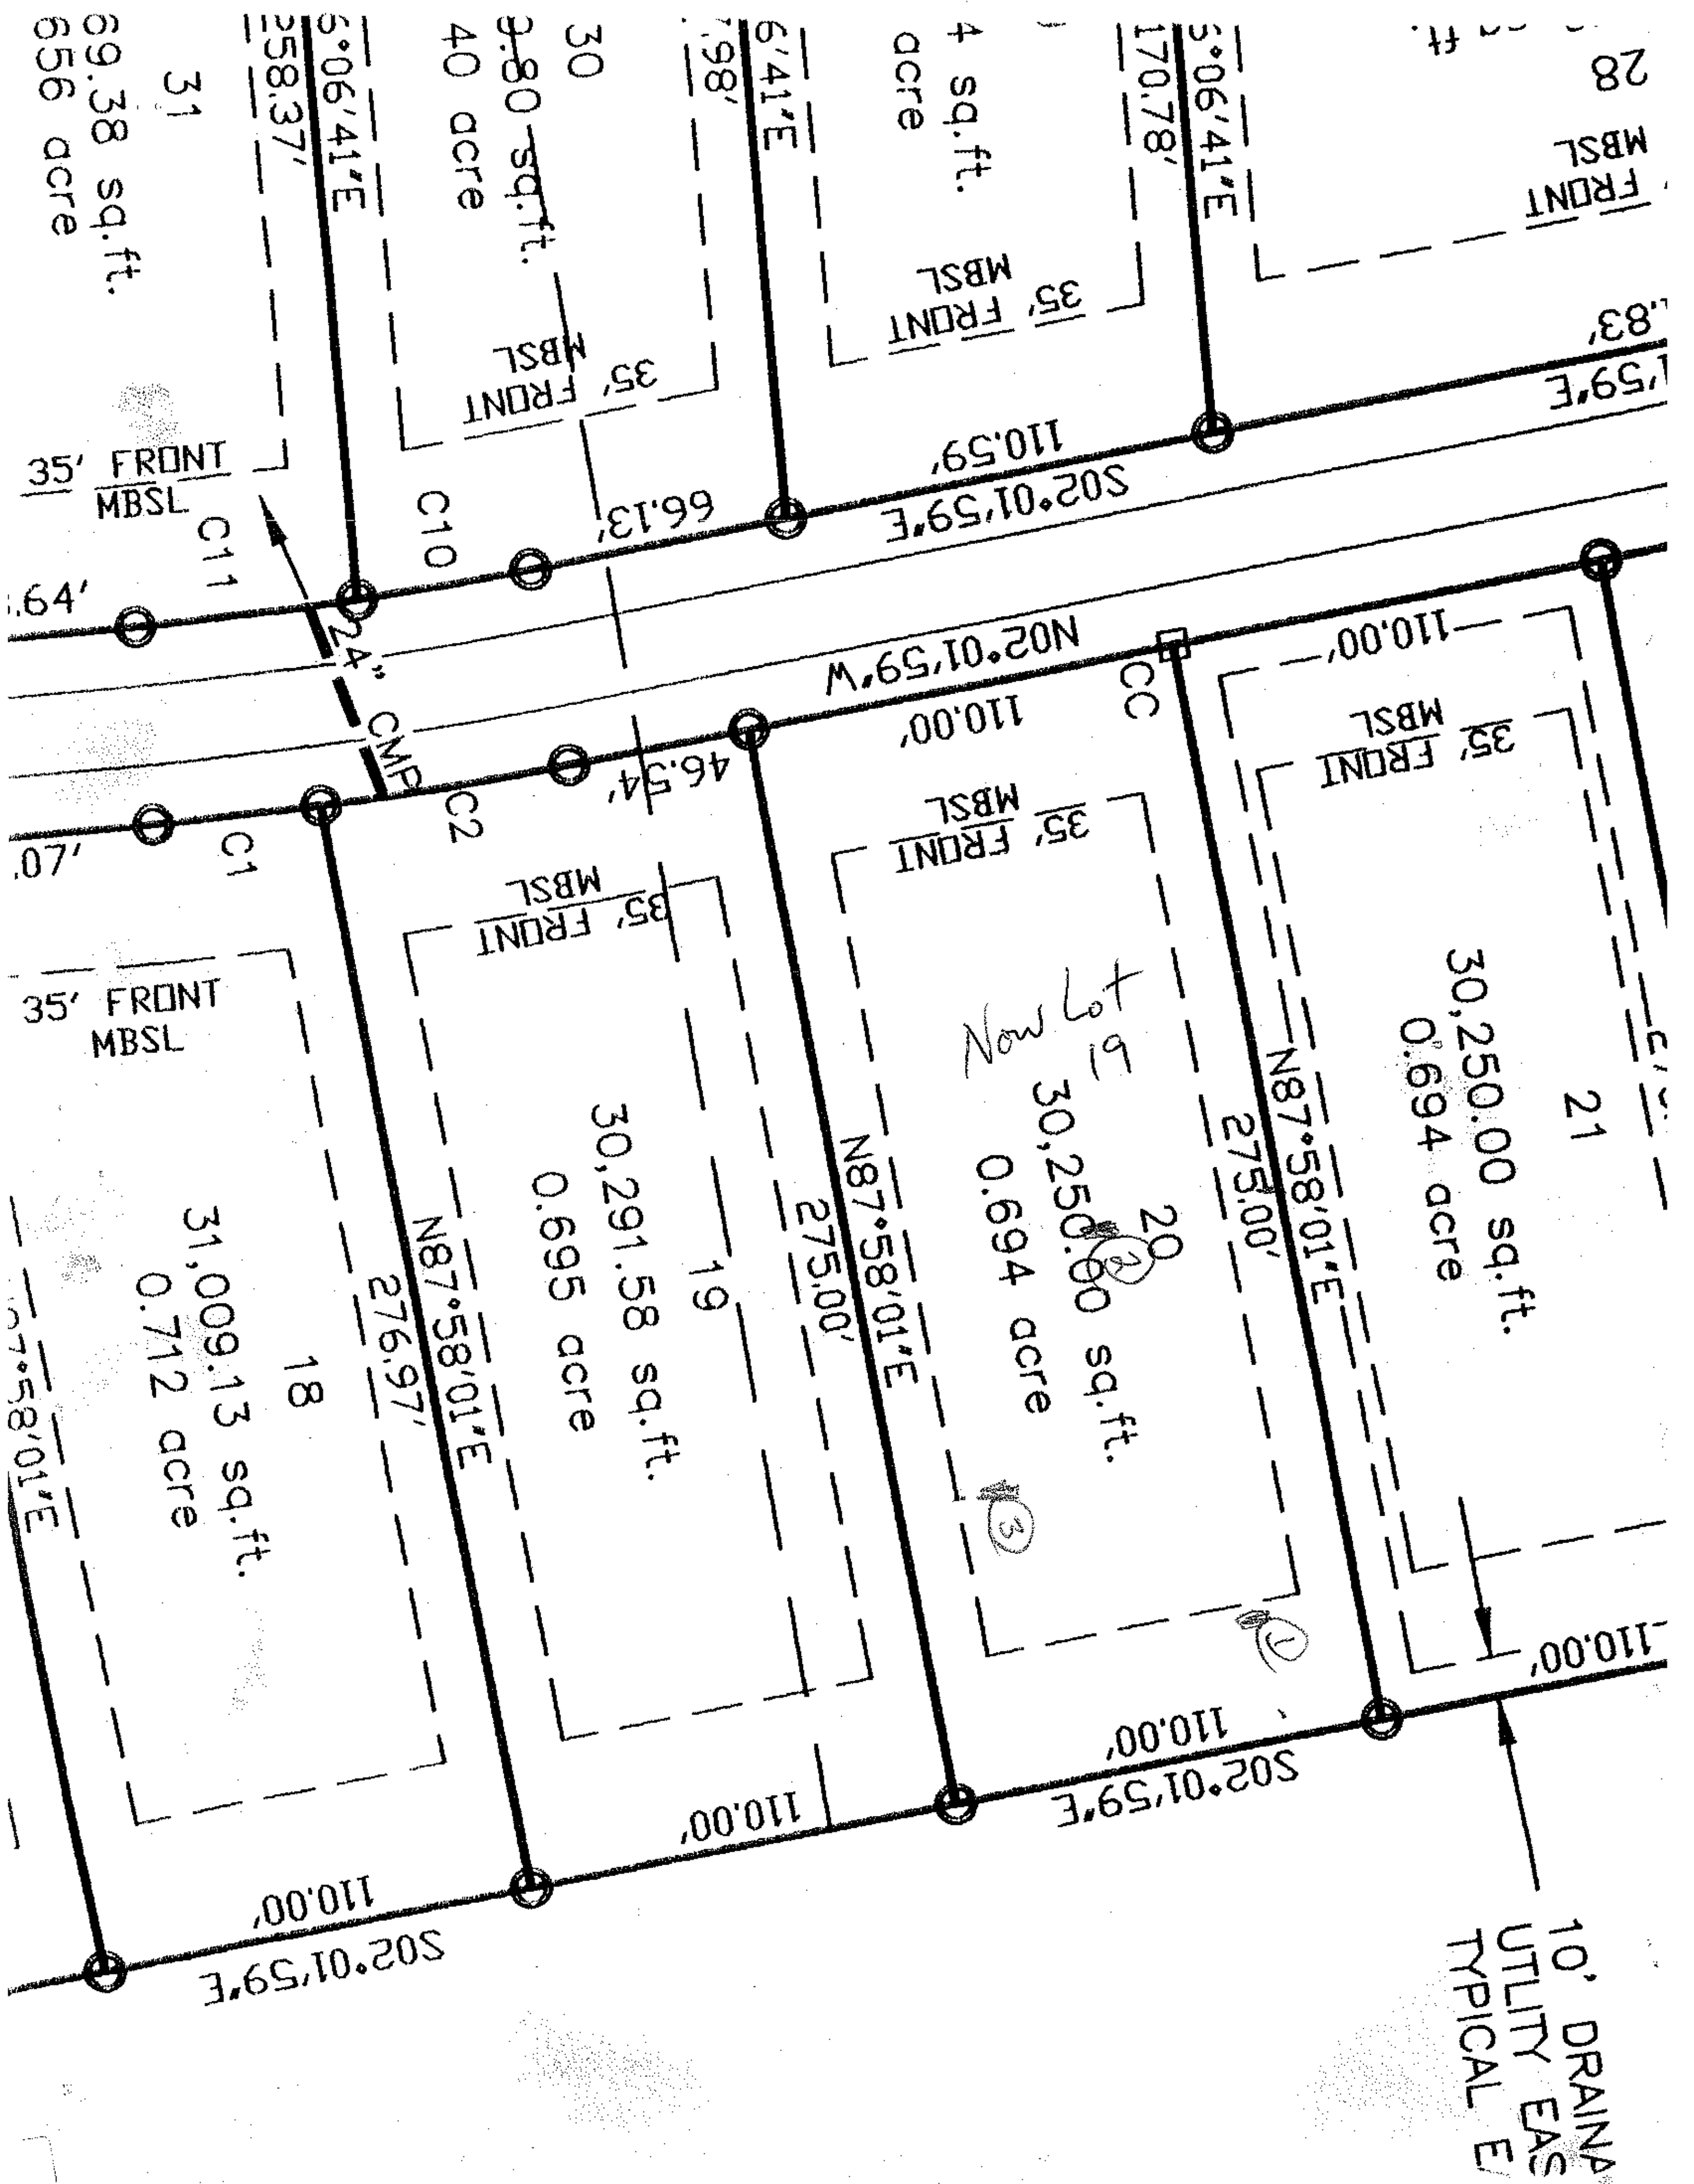

35' FRONT MBSL
C11
C10
C1
C2
CC
24" CMP
66.13'
110.59'
S02°01'59"E
N02°01'59"W
46.54'
110.00'
276.97'
275.00'
N87°58'01"E
18
31,009.13 sq.ft.
0.712 acre
19
30,291.58 sq.ft.
0.695 acre
20
30,250.00 sq.ft.
0.694 acre
Now Lot 19
21
30,250.00 sq.ft.
0.694 acre
31
69.38 sq.ft.
656 acre
30
40 acre
258.37'
170.78'
28
10' DRAINA
UTLITY EAS
TYPICAL E