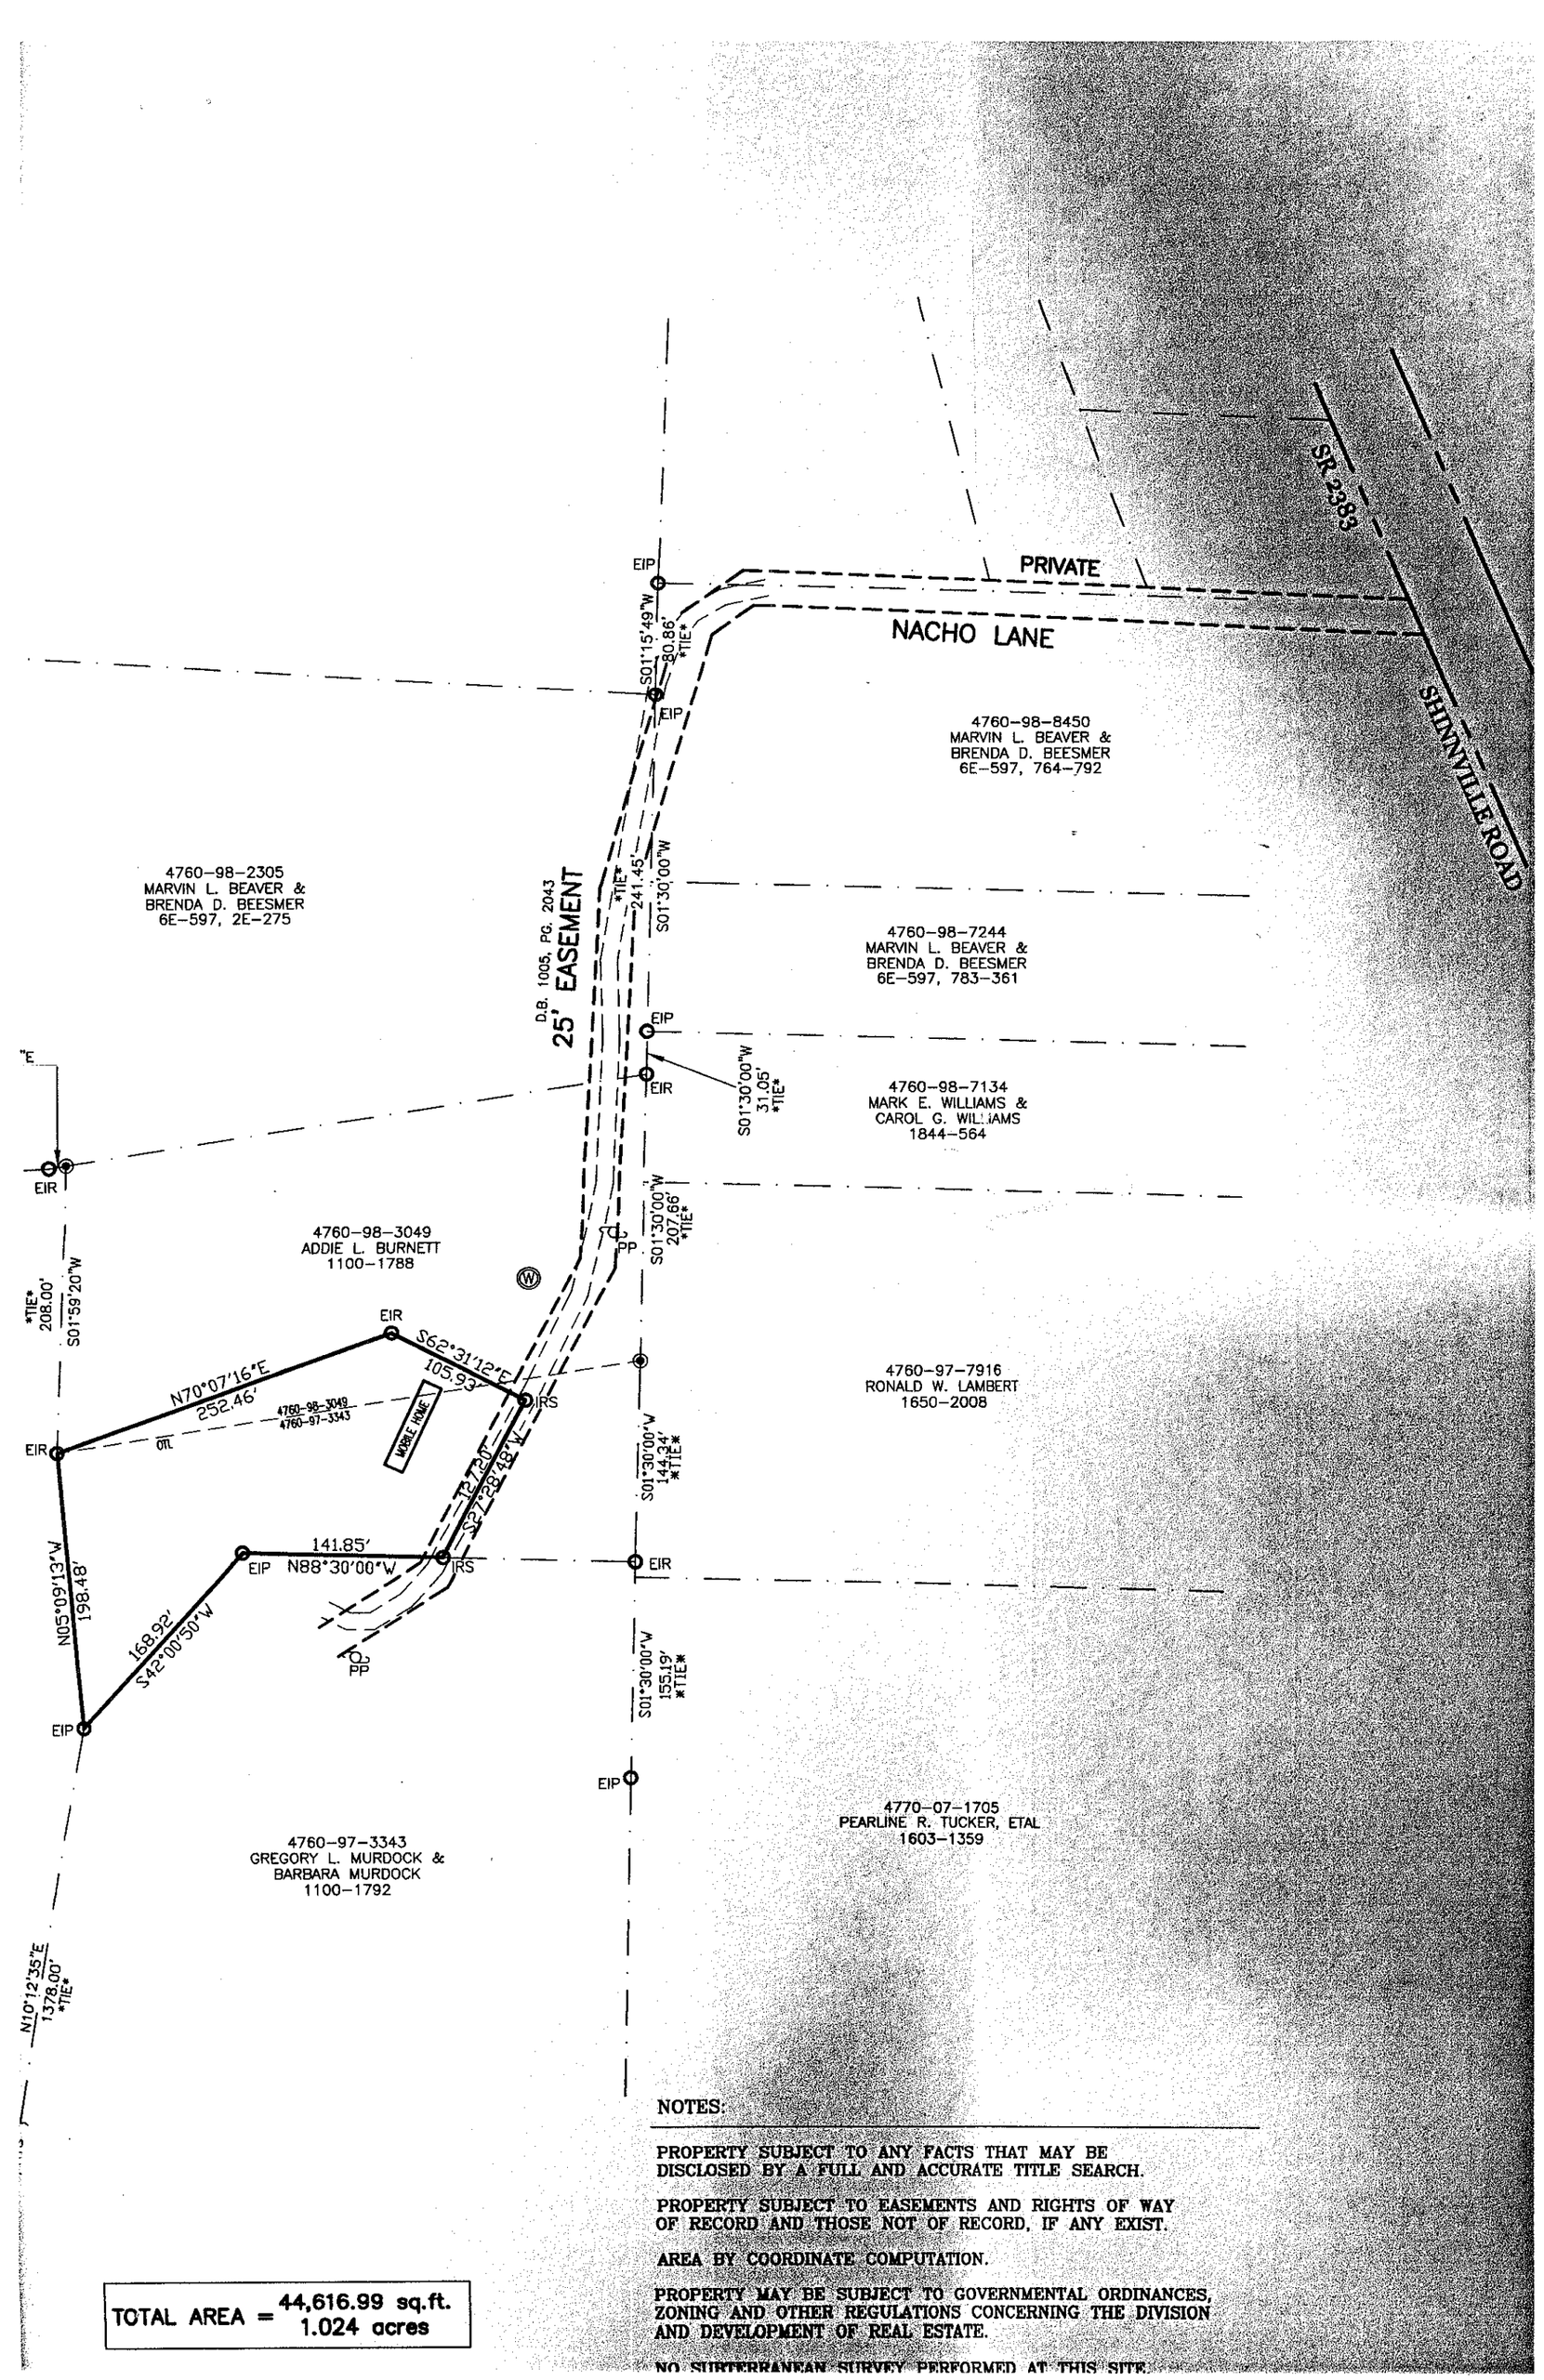


NOTES:

PROPERTY SUBJECT TO ANY FACTS THAT MAY BE DISCLOSED BY A FULL AND ACCURATE TITLE SEARCH.

PROPERTY SUBJECT TO EASEMENTS AND RIGHTS OF WAY OF RECORD AND THOSE NOT OF RECORD, IF ANY EXIST.

AREA BY COORDINATE COMPUTATION.

PROPERTY MAY BE SUBJECT TO GOVERNMENTAL ORDINANCES, ZONING AND OTHER REGULATIONS CONCERNING THE DIVISION AND DEVELOPMENT OF REAL ESTATE.

NO SUBTERRANEAN SURVEY PERFORMED AT THIS SITE.

TOTAL AREA = 44,616.99 sq.ft. 1.024 acres