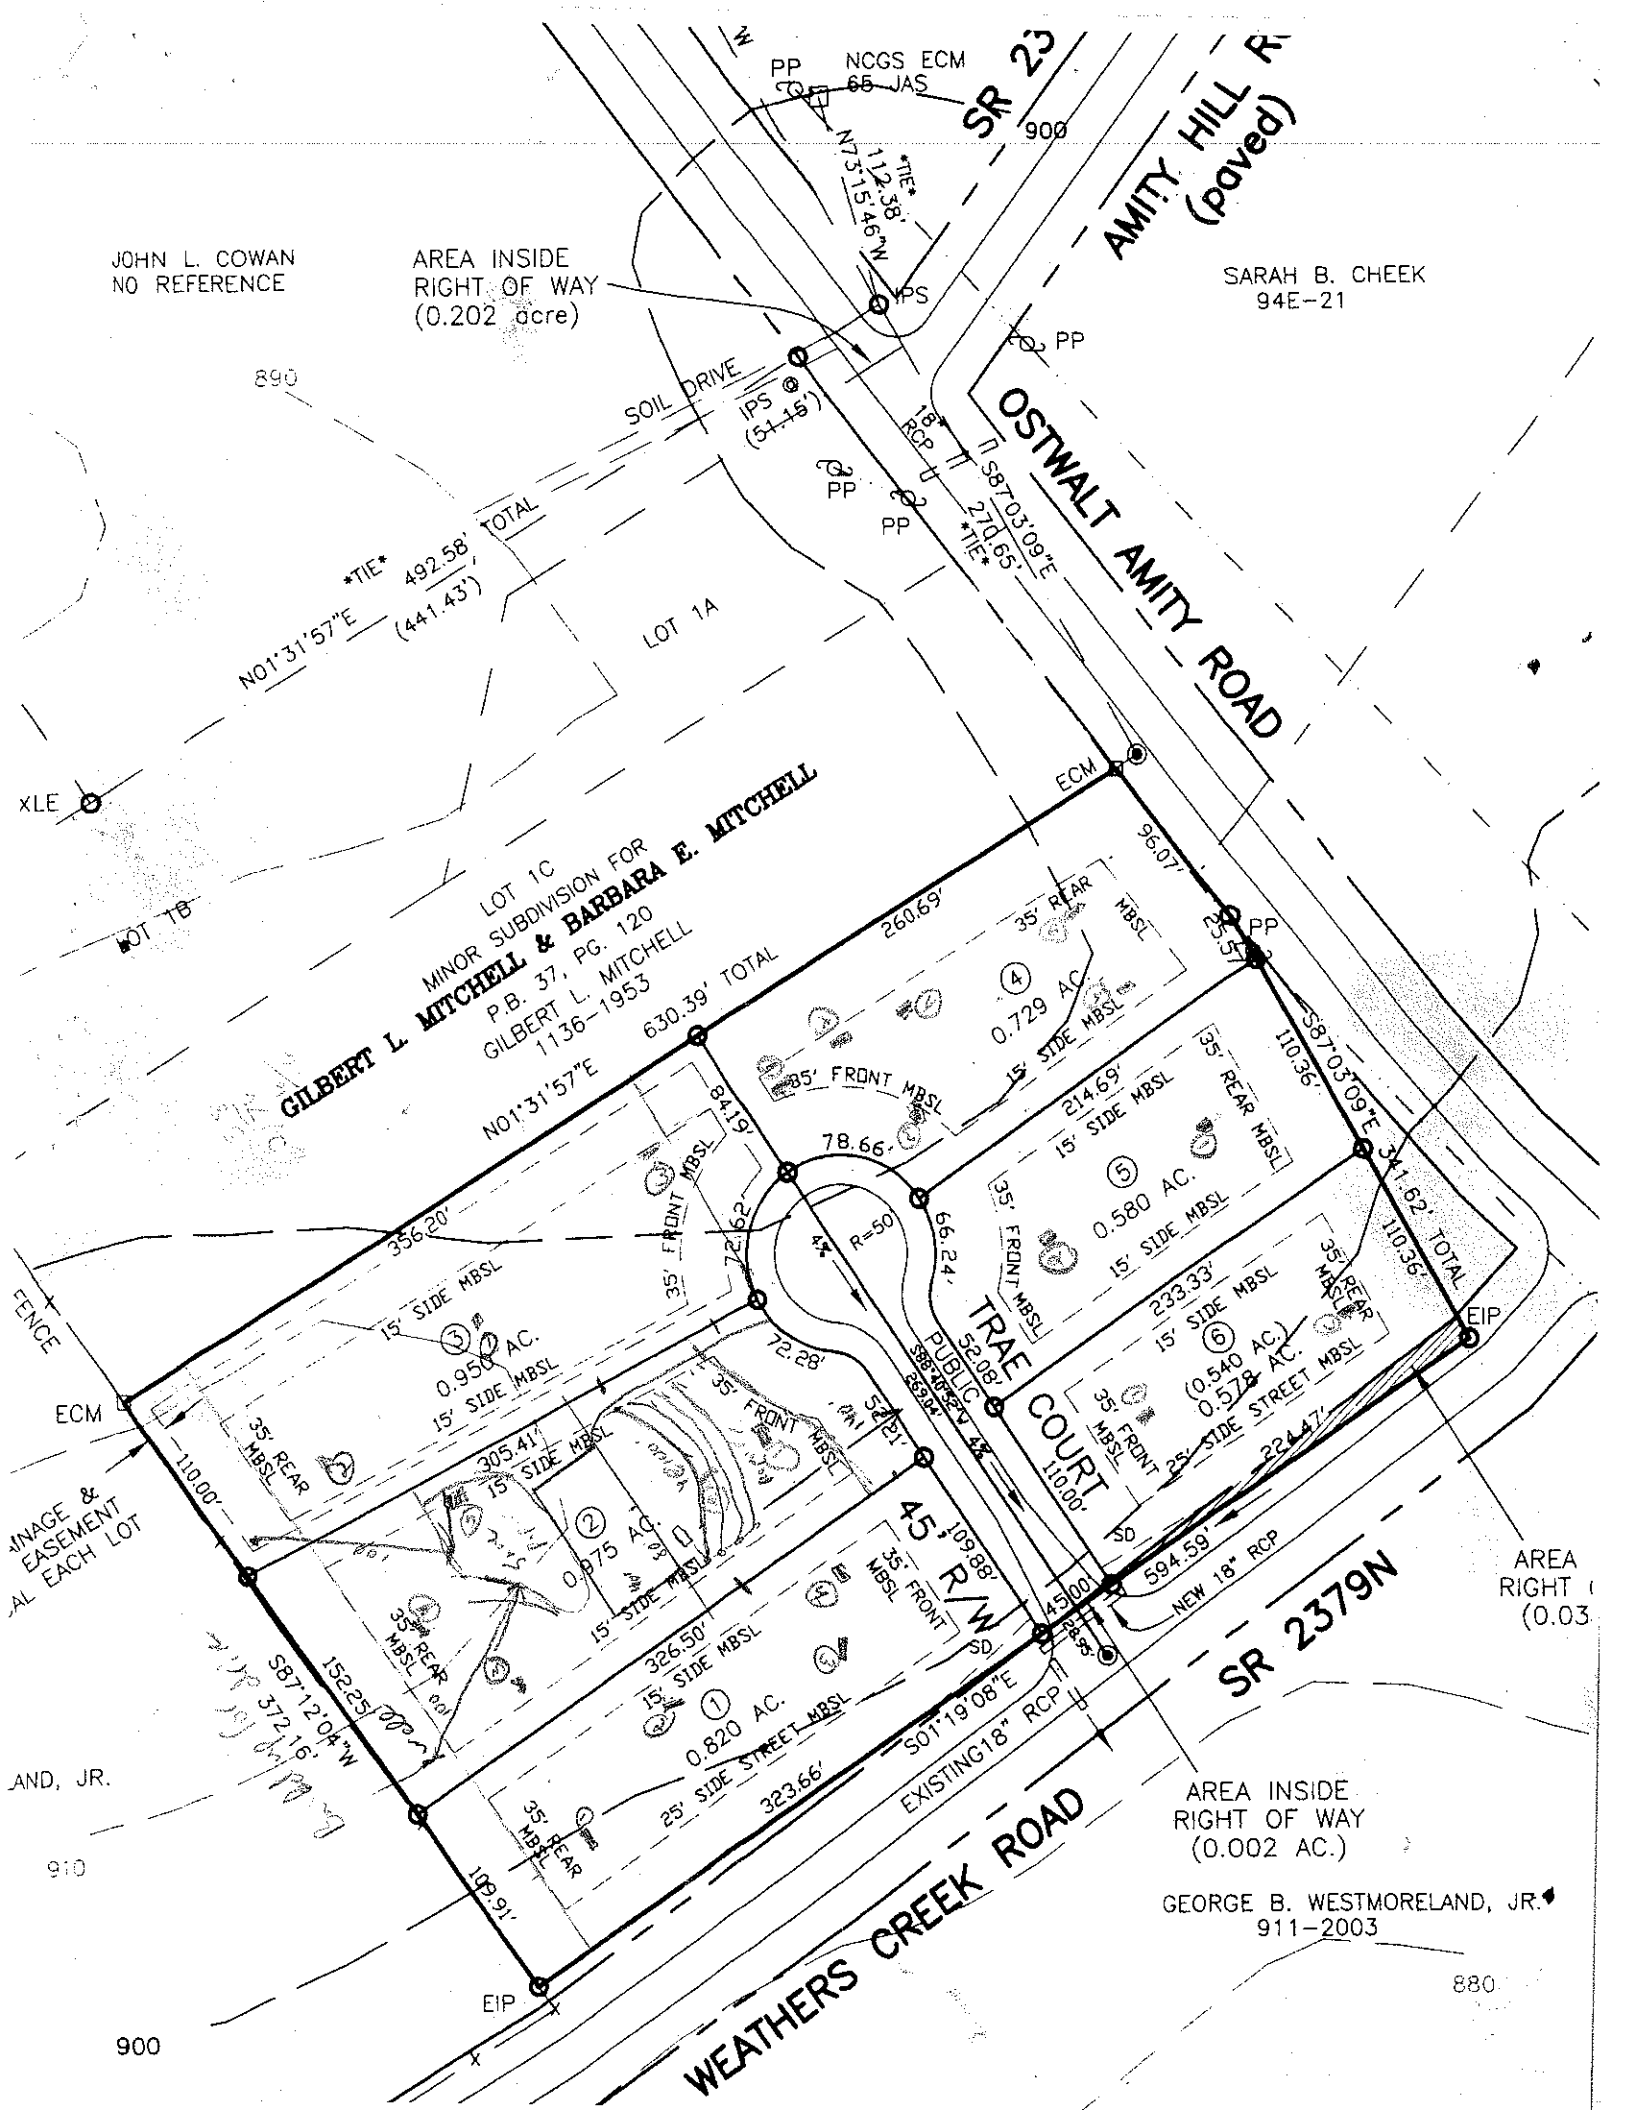

NCGS ECM
65 JAS
SR 23
AMITY HILL R
(paved)
JOHN L. COWAN
NO REFERENCE
AREA INSIDE
RIGHT OF WAY
(0.202 acre)
SARAH B. CHEEK
94E-21
OSTWALT AMITY ROAD
SOIL DRIVE
LOT 1A
LOT 1C
MINOR SUBDIVISION FOR
GILBERT L. MITCHELL & BARBARA E. MITCHELL
P.B. 37, PG. 120
GILBERT L. MITCHELL
1136-1953
TRAE COURT
PUBLIC
52.08'
110.00'
45' R/W
SR 2379N
NEW 18" RCP
EXISTING18" RCP
AREA INSIDE
RIGHT OF WAY
(0.002 AC.)
WEATHERS CREEK ROAD
GEORGE B. WESTMORELAND, JR.
911-2003
FENCE
ECM
EIP
XLE
PP
IPS
SD
890
900
910
880
0.950 AC.
0.875 AC.
0.820 AC.
0.729 AC.
0.580 AC.
(0.540 AC.)
0.578 AC.