
PRELIMINARY

NOTE: CLOSET SHELF HEIGHT OFF FLOOR = 65" (SINGLE) 42" & 84" (DOUBLE)

LAYOUT FROM THIS CORNER

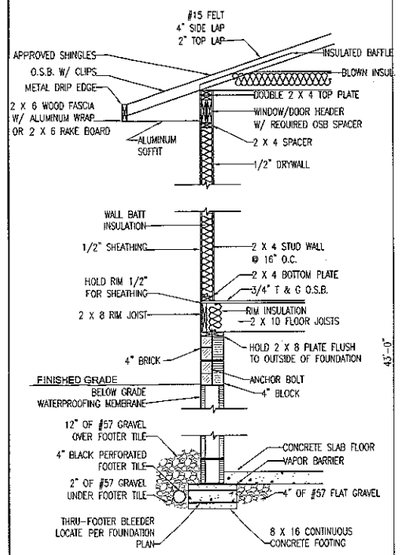


WALL DETAIL

SCALE: NTS

Acknowledgement Of Plans Submittal ONLY!

Date 08/02/06

Date 8/16/06

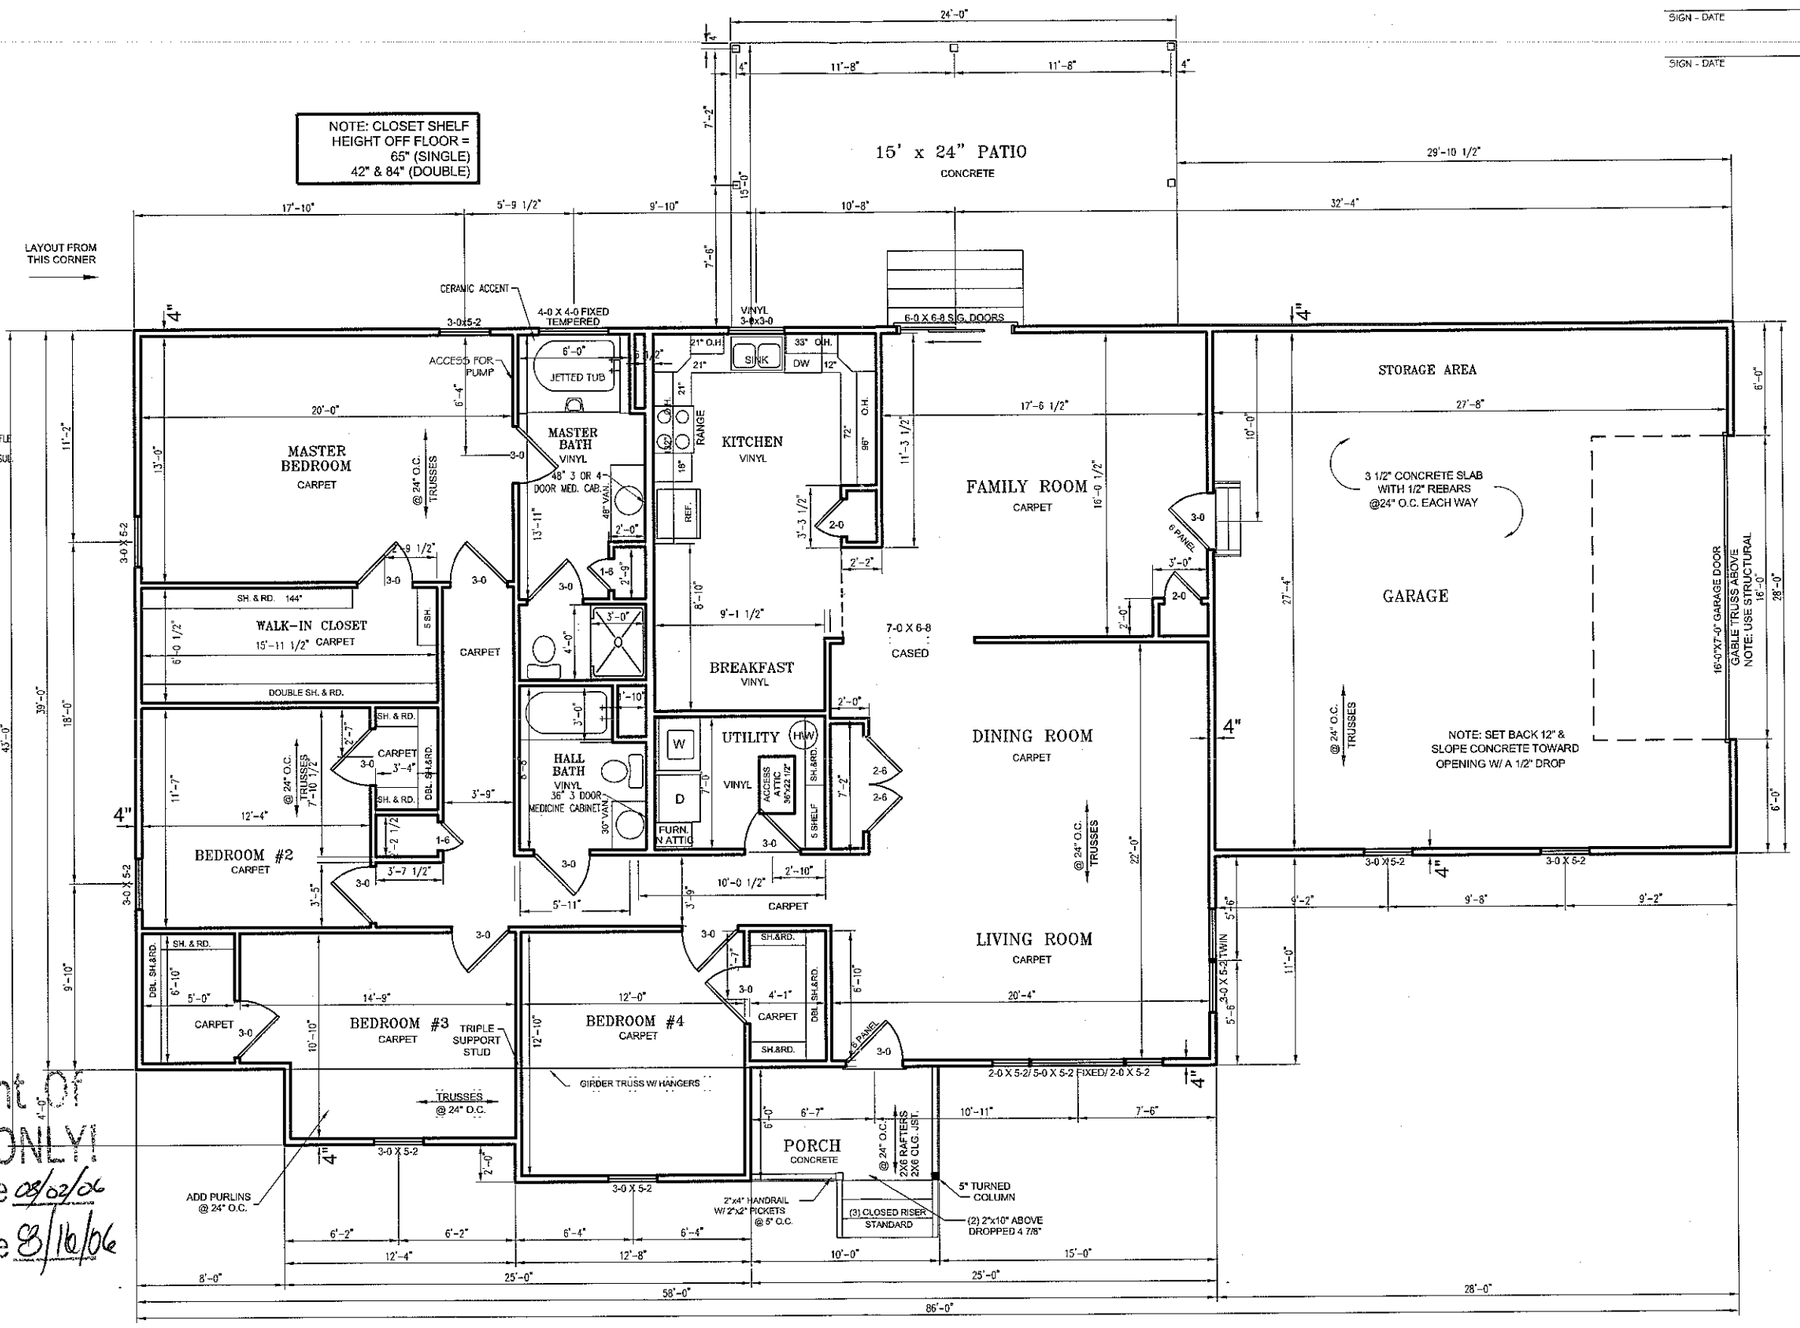

NOTE: ALL TUBS ARE TO HAVE A 2X6 TUB/SHOWER NAILER

NOTE: SHOWER HEAD HEIGHT TO BE DETERMINED BY CUSTOMER

NOTE: ALL WINDOWS ARE TO HAVE NO!!! GRIDS

NOTE: GRAB BARS FOR BOTH BATHROOMS TO BE LOCATED @ PRECONSTRUCTION MEETING PER ARLO

5 OF 10 — FIRST FLOOR

SCALE: 1/8" = 1'-0"

SIGN - DATE

SIGN - DATE

PROPERTY OF AMERICA'S HOME PLACE INC.
© COPYRIGHT 1993 - ALL RIGHTS RESERVED -
NOTE: VIOLATORS OF COPYRIGHT WILL BE PROSECUTED TO THE FULLEST EXTENT OF THE LAW. THIS PLAN IS PROTECTED BY FEDERAL COPYRIGHT LAW AND IS NOT TO BE USED IN ANY WAY THAT WOULD VIOLATE THE FEDERAL COPYRIGHT ACT. TO REPORT COPYRIGHT VIOLATIONS CALL (404) 586 1188. $100 REWARD FOR RECOVERING AN ACTUAL COPYRIGHT INFRINGEMENT.

AREAS:	
TOTAL HEATED:	2357
GARAGE:	756
FRONT PORCH:	60
REAR STOOP:	360

THE DAWSON HOME PLAN FOR

JOHN & CAROLYN SOLBERG

LOT 4 WEATHERS CREEK ROAD TROUTMAN, NC 28166

DRAWN BY: JUSTIN KEISLER

SOLD BY: BUTCH WINGO

PRELIM DATE: 7-10-2006
FINAL DATE: ----------
REVISED: ----------

SHEET NO. 5 OF TEN