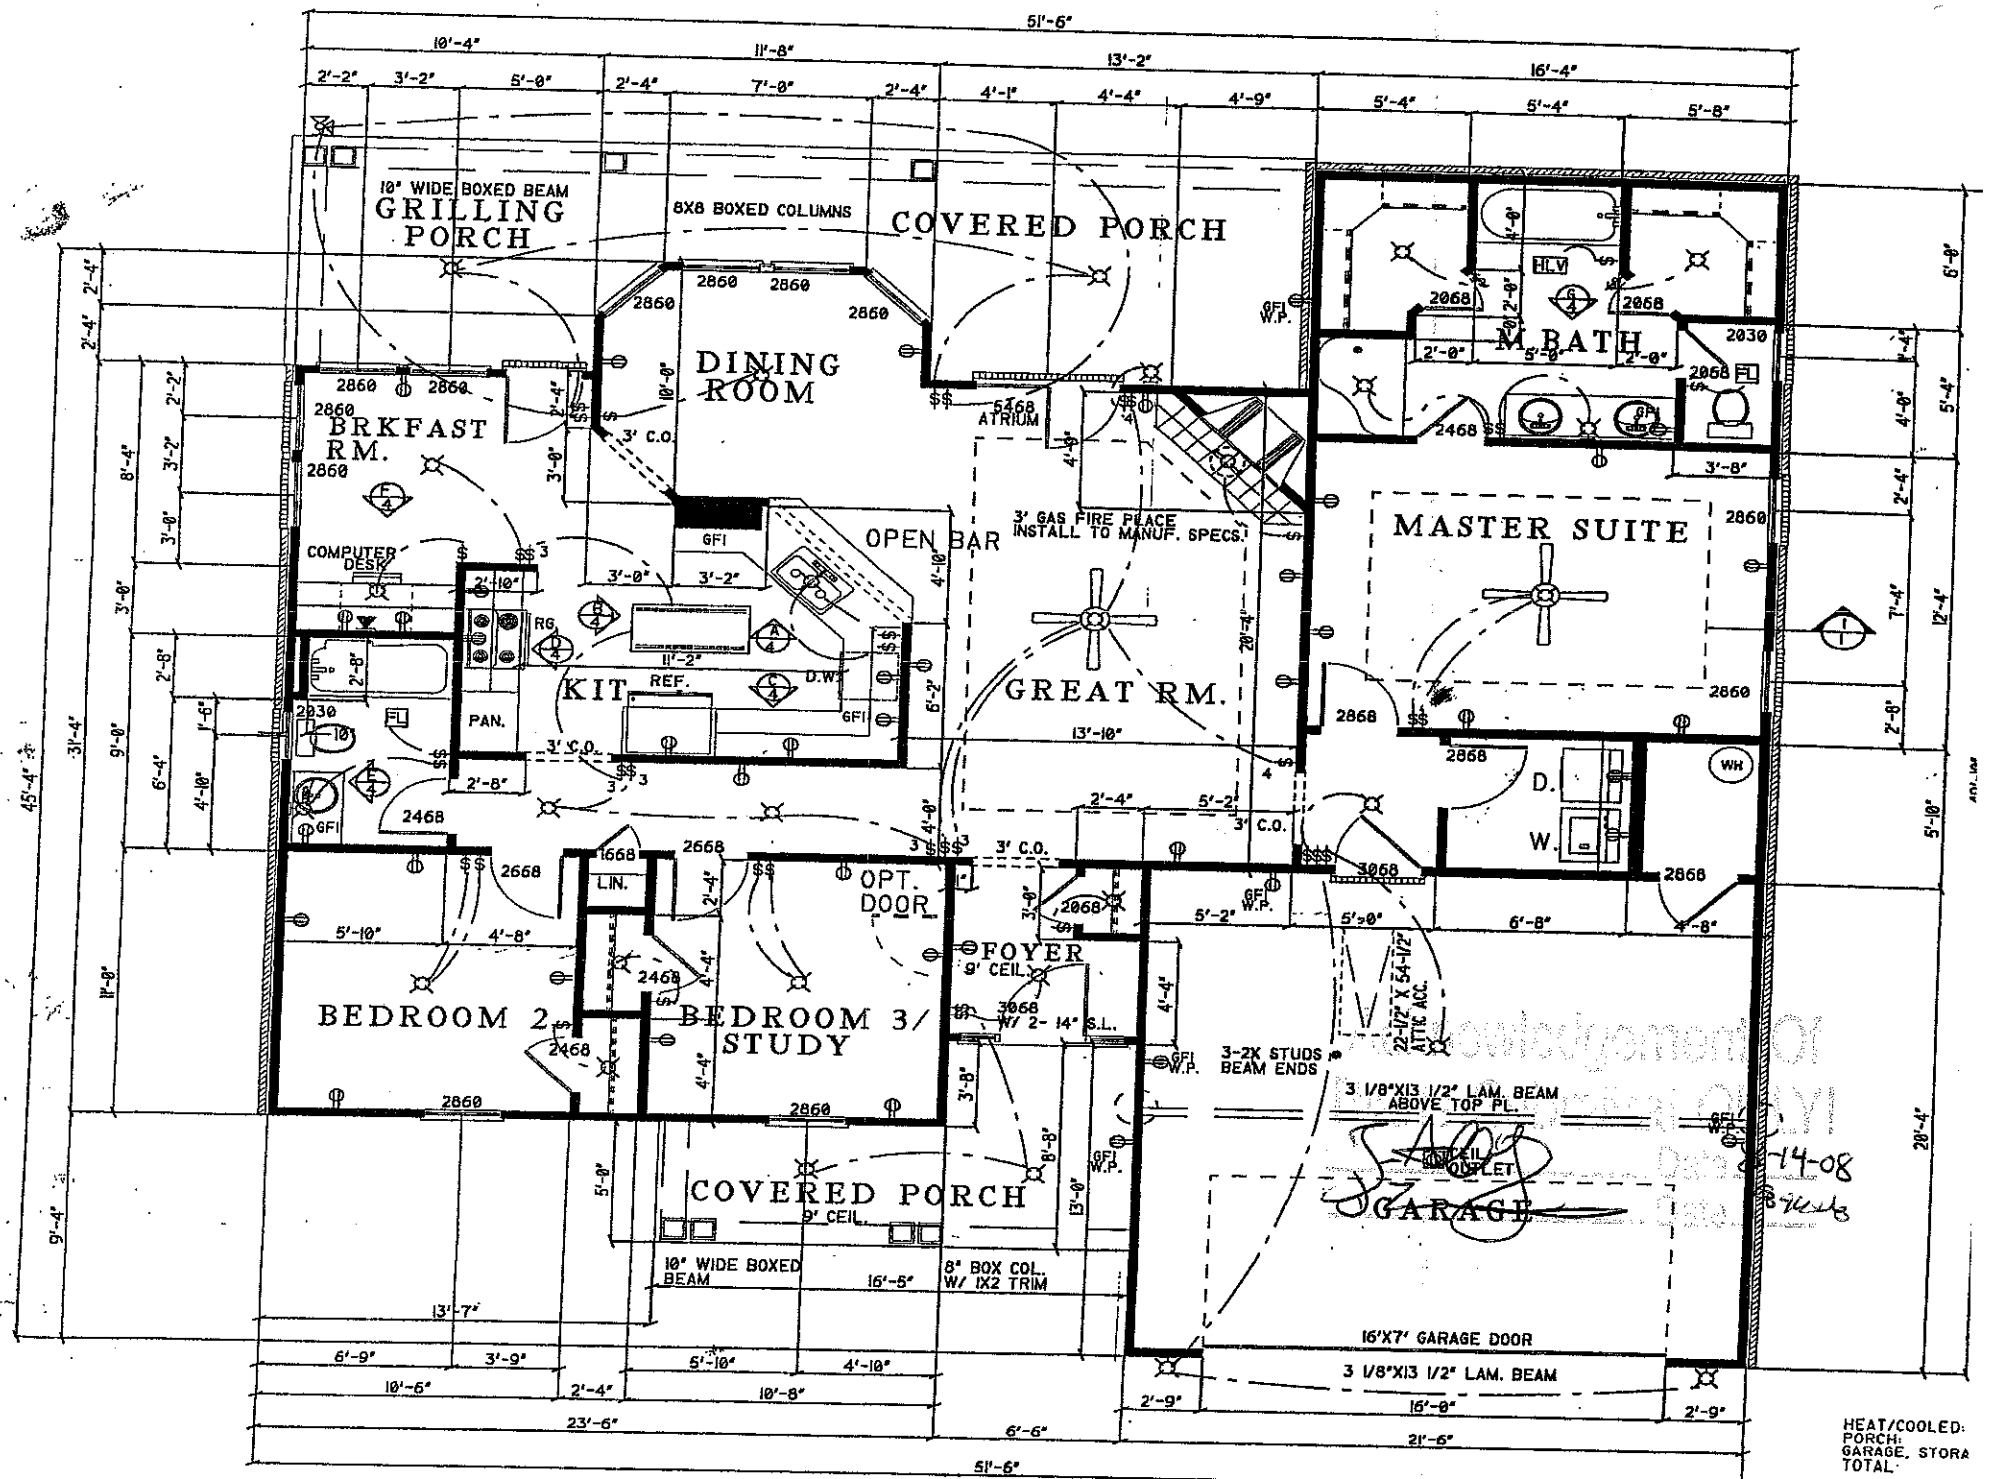
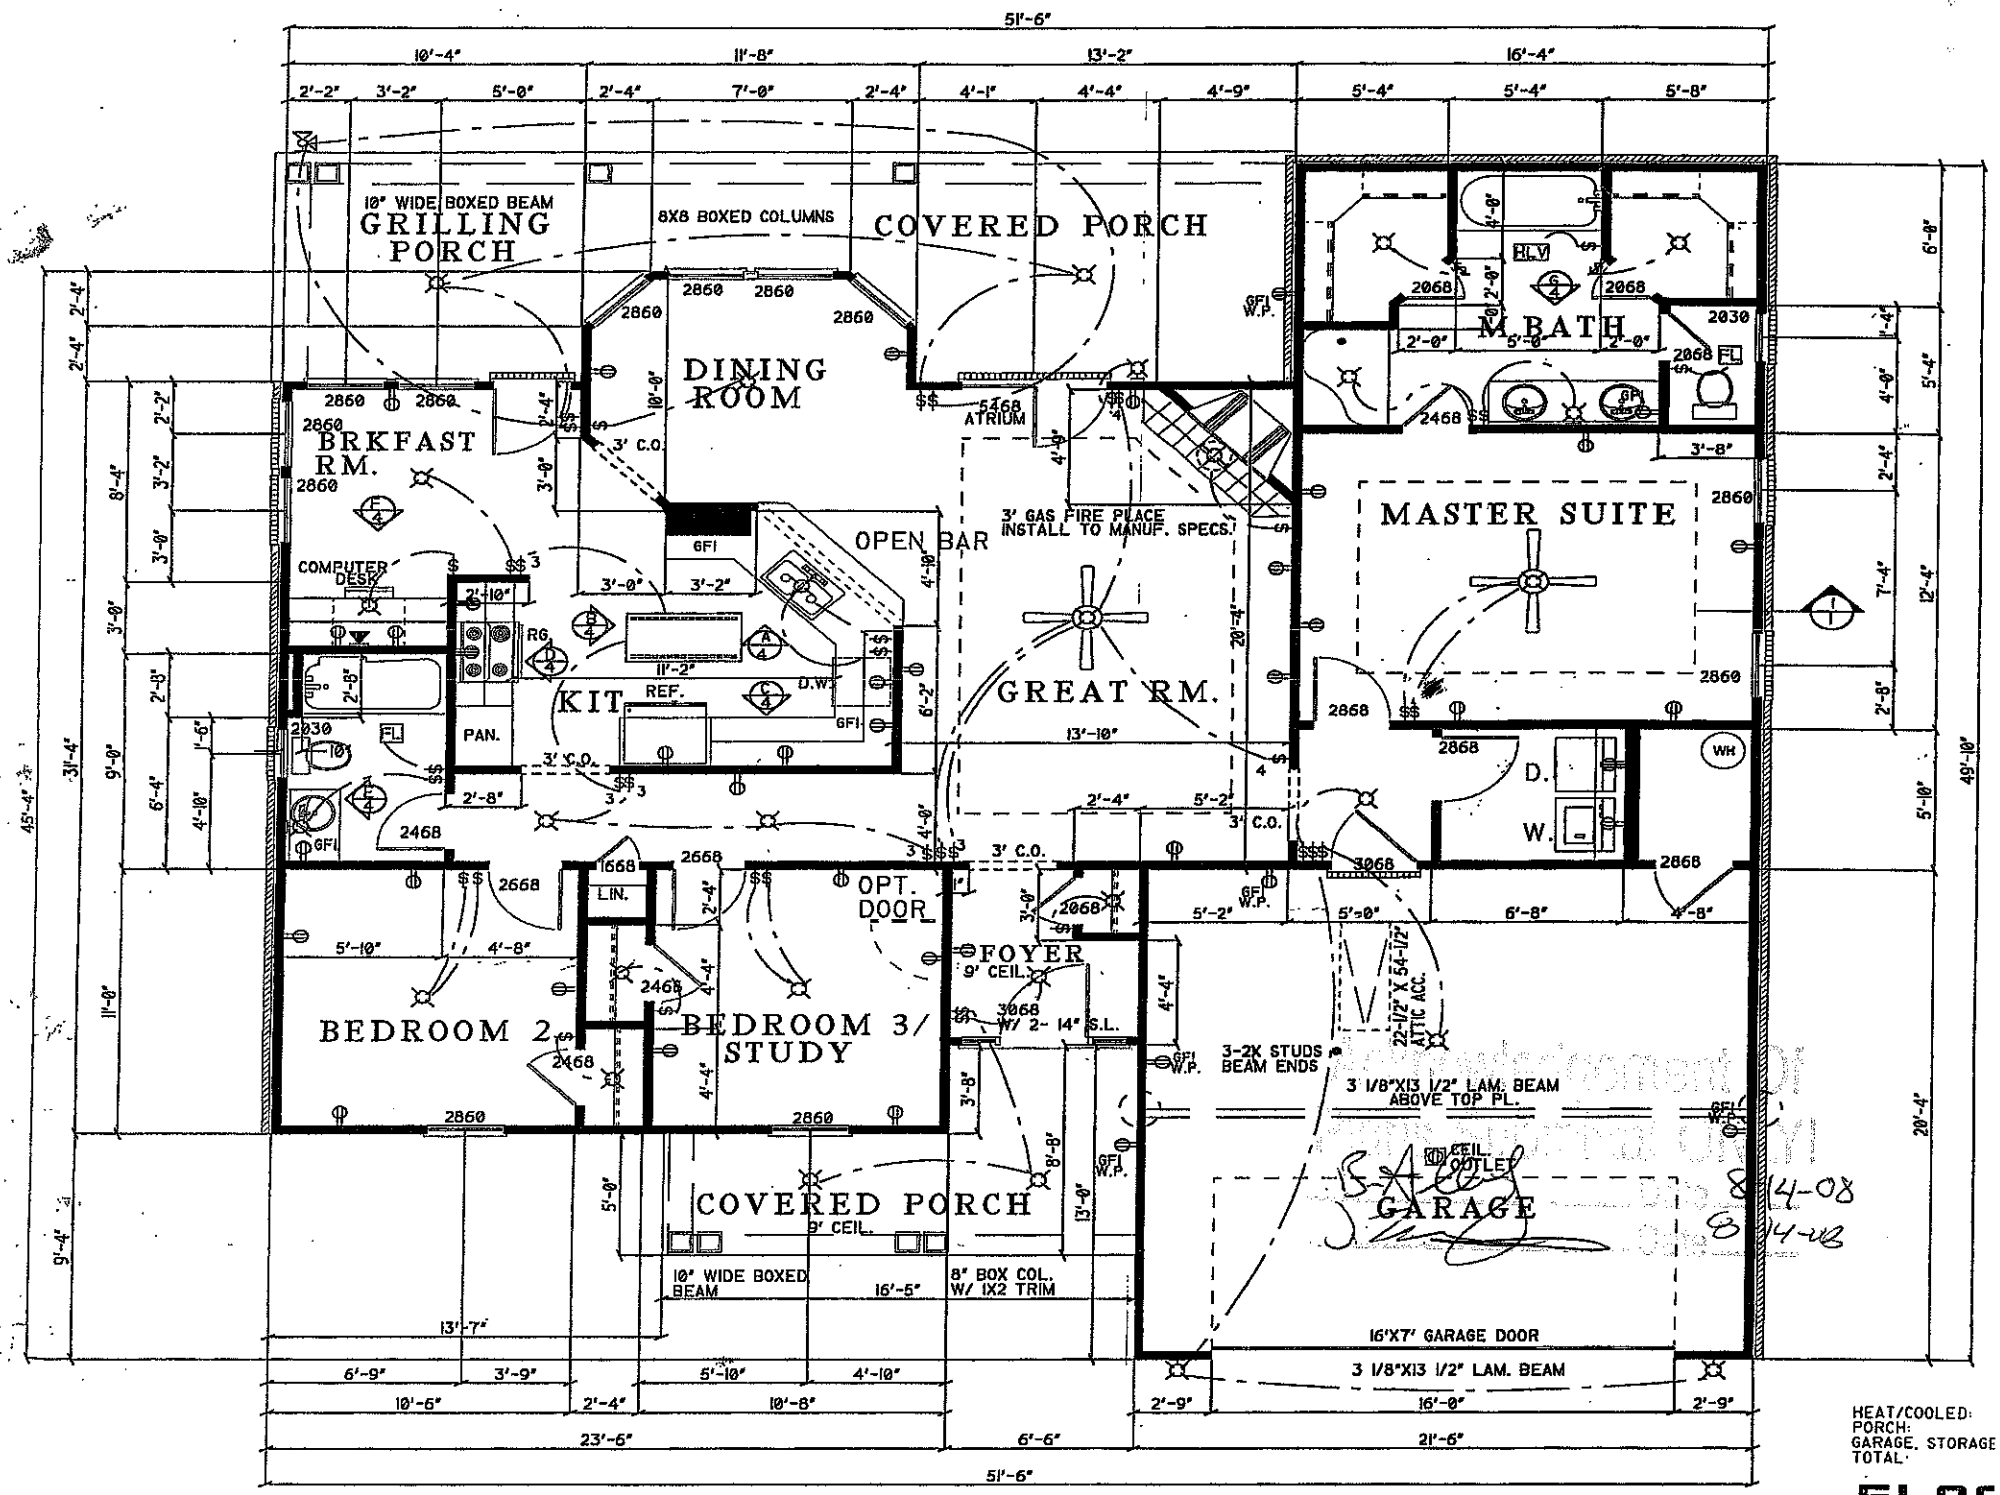

10' WIDE BOXED BEAM
GRILLING PORCH
8X8 BOXED COLUMNS
COVERED PORCH
DINING ROOM
BRKFAST RM.
ATRIUM
3' C.O.
OPEN BAR
3' GAS FIRE PLACE INSTALL TO MANUF. SPECS.
MASTER SUITE
M. BATH
COMPUTER DESK
KIT
REF.
PAN.
D.W.
GREAT RM.
WH
D.
W.
OPT. DOOR
FOYER
9' CEIL.
3068 W/ 2- 14" S.L.
LIN.
BEDROOM 2
BEDROOM 3/ STUDY
3-2X STUDS BEAM ENDS
22-1/2" X 54-1/2" ATTIC ACC.
3 1/8"X13 1/2" LAM. BEAM ABOVE TOP PL.
CEIL. OUTLET
GARAGE
COVERED PORCH
9' CEIL.
10' WIDE BOXED BEAM
8" BOX COL. W/ 1X2 TRIM
16'X7' GARAGE DOOR
3 1/8"X13 1/2" LAM. BEAM
GFI W.P.
HLV
FL
RG
51'-6"
45'-4"
31'-4"
20'-4"
HEAT/COOLED:
PORCH:
GARAGE, STORA
TOTAL:


10" WIDE BOXED BEAM
GRILLING PORCH
8X8 BOXED COLUMNS
COVERED PORCH
DINING ROOM
BRKFAST RM.
OPEN BAR
3' GAS FIRE PLACE INSTALL TO MANUF. SPECS.
ATRIUM
MASTER SUITE
M.BATH
COMPUTER DESK
KIT
REF.
D.W.
PAN.
GREAT RM.
OPT. DOOR
FOYER
9' CEIL.
BEDROOM 2
BEDROOM 3/ STUDY
LIN.
W/ 2- 14" S.L.
3-2X STUDS BEAM ENDS
22-1/2" X 54-1/2" ATTIC ACC.
3 1/8"X13 1/2" LAM. BEAM ABOVE TOP PL.
CEIL OUTLET
GARAGE
COVERED PORCH
9' CEIL.
10" WIDE BOXED BEAM
8" BOX COL. W/ 1X2 TRIM
16'X7' GARAGE DOOR
3 1/8"X13 1/2" LAM. BEAM
WH
D.
W.
51'-6"
45'-4"
31'-4"
23'-6"
21'-6"
16'-5"
16'-0"
13'-7"
13'-10"
11'-2"
HEAT/COOLED:
PORCH:
GARAGE. STORAGE
TOTAL: