
Acknowledgement Of
Plans Submittal ONLY!
Anthony Cobb Jr Date 3/13/09
V Smyre Date 3/13/09

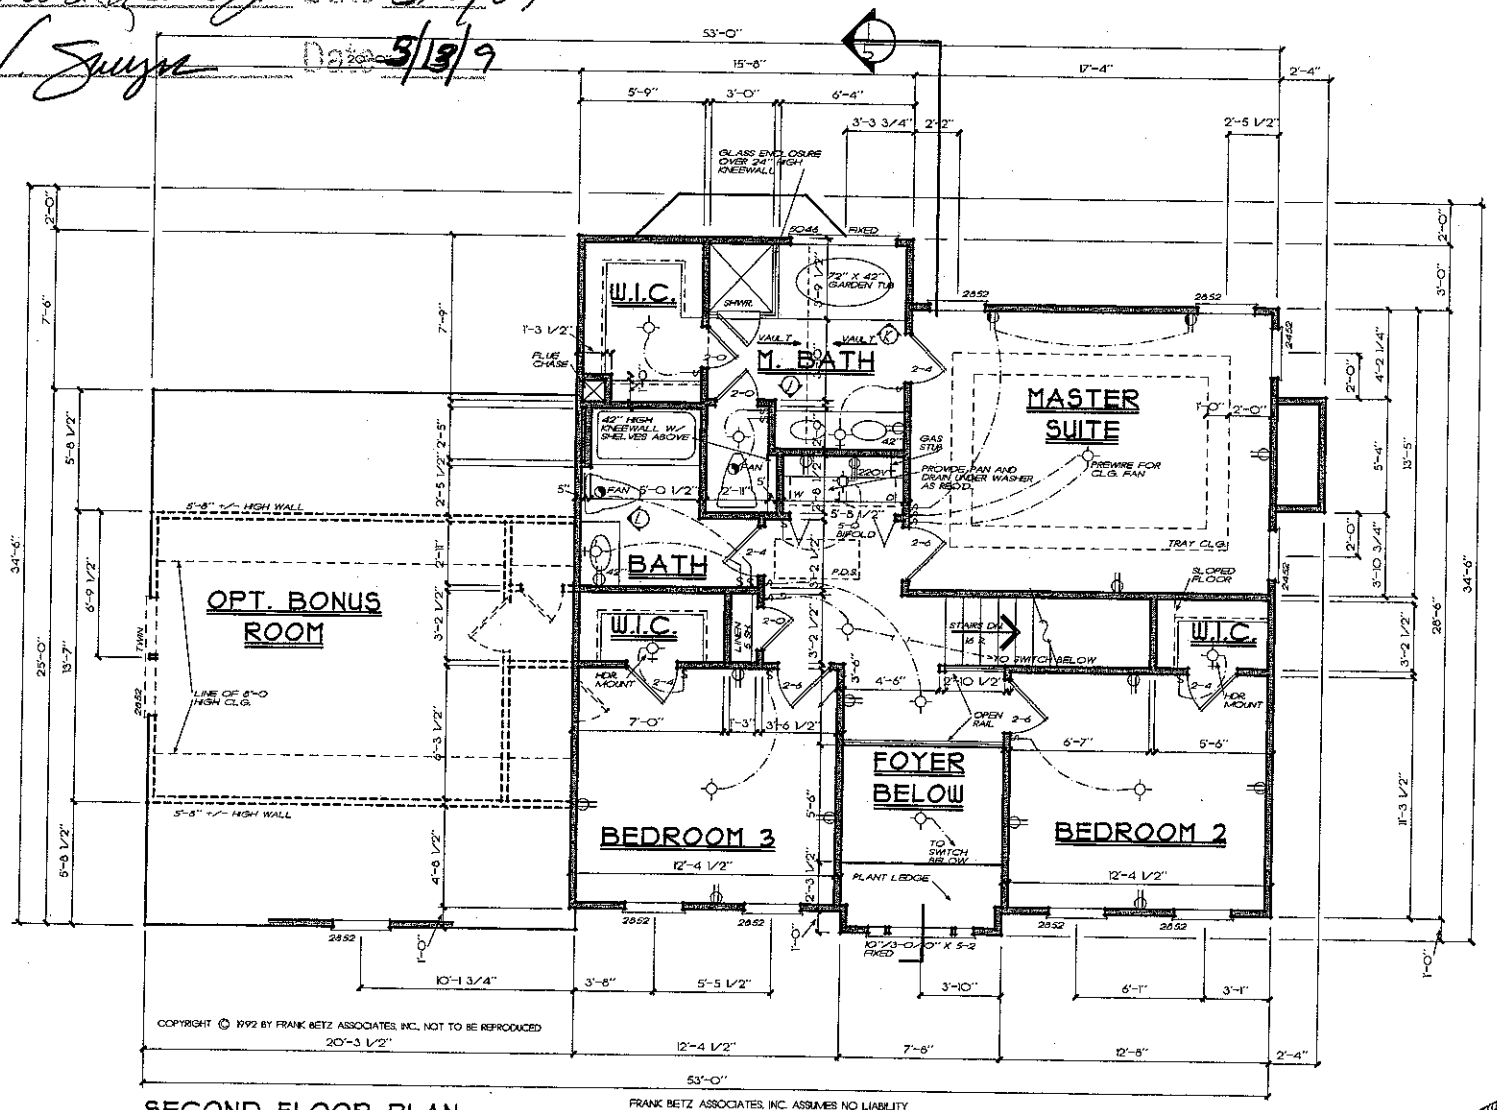

COPYRIGHT © 1992 BY FRANK BETZ ASSOCIATES, INC., NOT TO BE REPRODUCED

SECOND FLOOR PLAN

1/4" = 1'-0"

FRANK BETZ ASSOCIATES, INC. ASSUMES NO LIABILITY FOR ANY CHANGES OR MODIFICATIONS MADE TO THESE PLANS BY OTHERS.

IF THIS STAMP IS NOT RED THIS IS AN ILLEGAL SET OF PLANS

DATE	REV	DATE	REV
4/22/93	CLAS 8'-0"		

This sketch is not to be reproduced or used for construction without the written authorization of Frank Betz Assoc., Inc.

HOMEPLANS

SECOND FLOOR PLAN
THE MILLEN


FBA
FRANK BETZ ASSOCIATES, INC.
1800 LAKE PARK DRIVE/SUITE 101
SMYRNA, GEORGIA 30080
770/431-0556

BY MAH DCS CK JAG

DATE 9/24/92

SHEET 4 OF 6

Acknowledgement Of
Plans Submittal ONLY!
Anthony Cole Date 5/13/09
V. Sumner Date 5/13/09

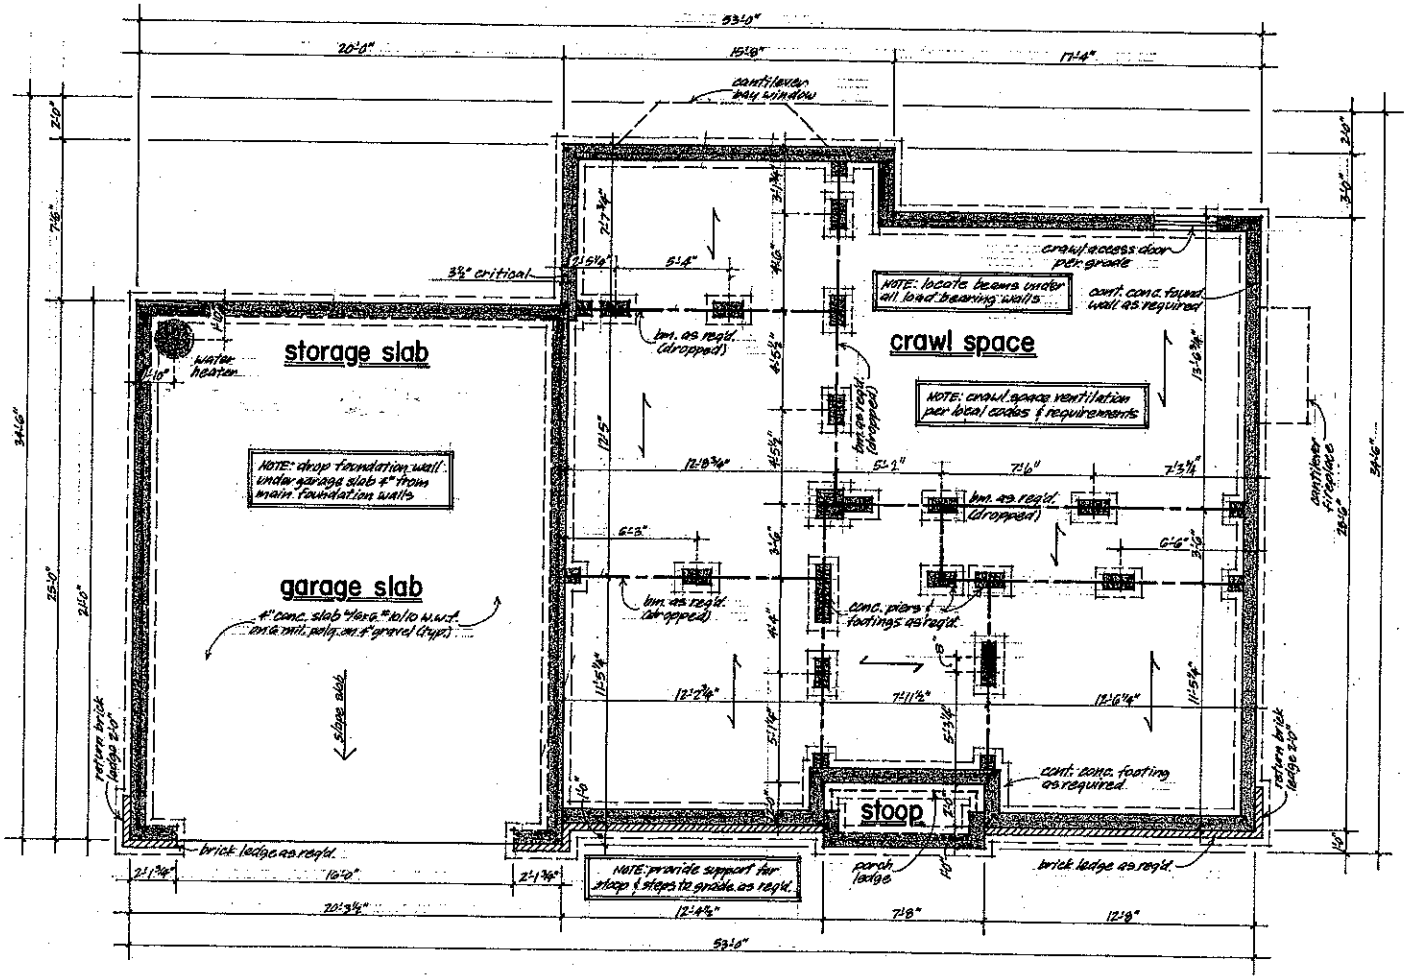

CRAWL FOUNDATION PLAN
1/4" = 1'-0"

IF THIS STAMP IS NOT RED IT IS AN UNAUTHORIZED COPY OF PLANS

Frank Betz Associates, Inc. assumes no liability for any changes or alterations made to these plans by others.

DATE	REV	DATE	REV
11-12-96	Misc. Revs.		


HOMEPLANS
DESIGNED FOR TODAY'S MARKET

CRAWL FOUNDATION PLAN
THE MILLEN

FBA
FRANK BETZ ASSOCIATES, INC.
1800 LAKE PARK DRIVE/SUITE 101
SMYRNA, GEORGIA 30080
404/431-0088

BY cag & jec
DATE 8-24-93
SHEET 2 OF 6

Acknowledgement Of
Plans Submittal ONLY!
Date 5/13/09
Date 5/13/9

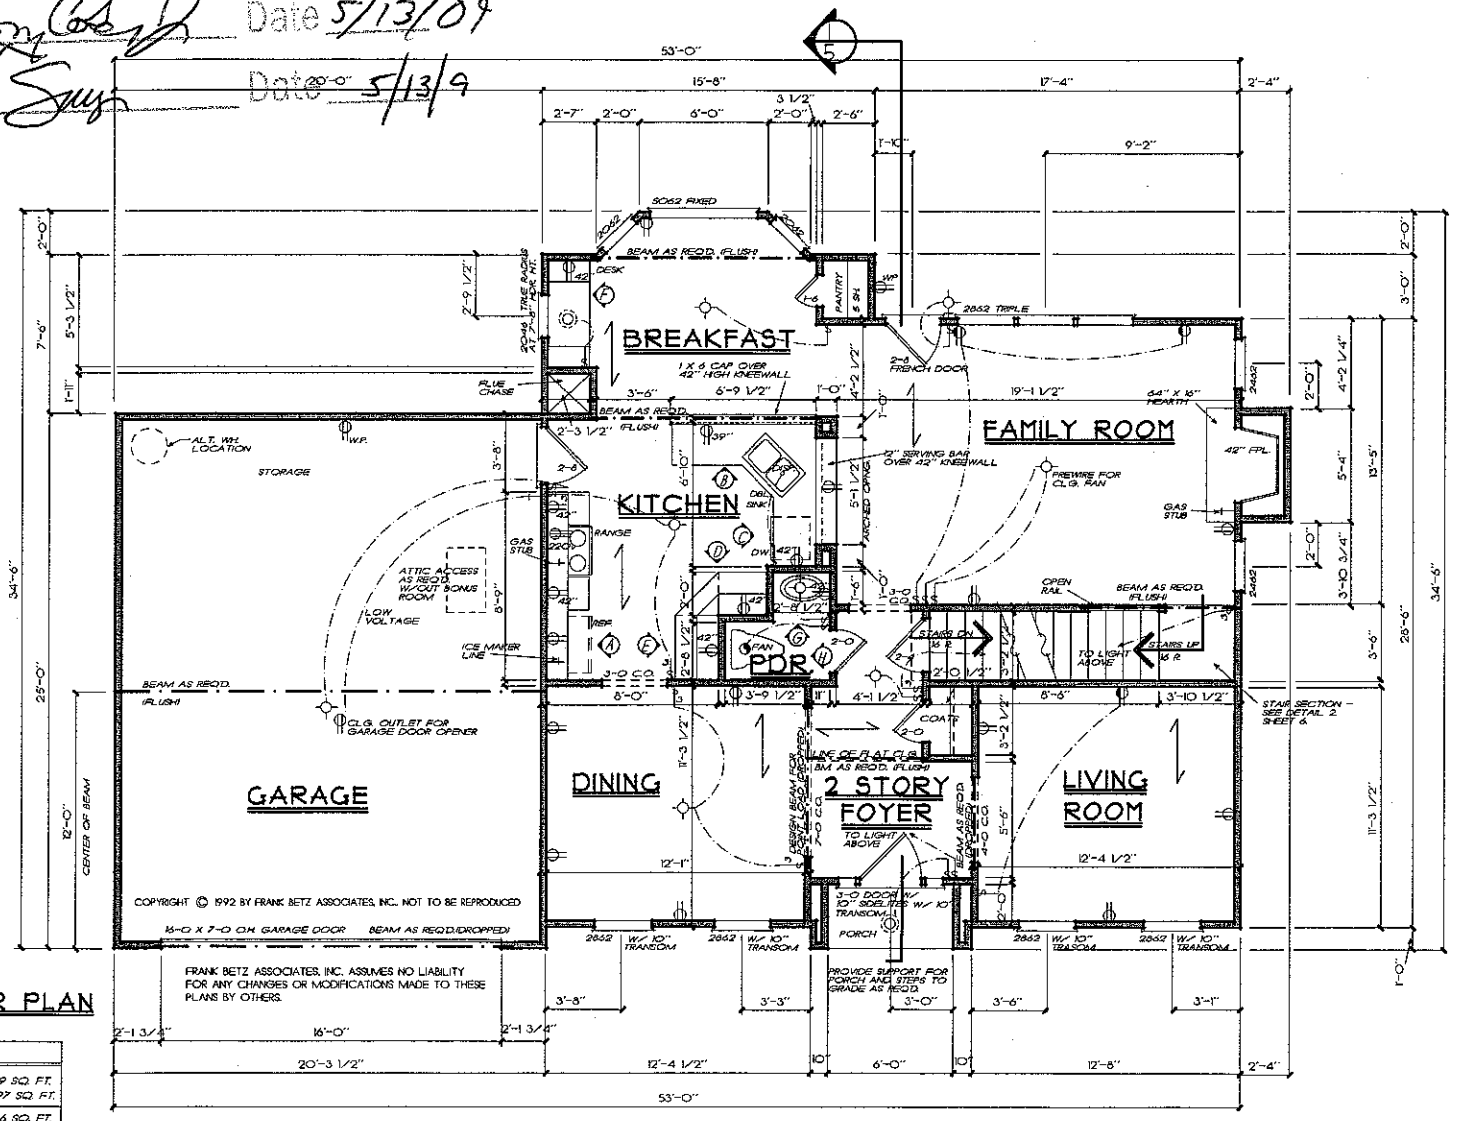

COPYRIGHT © 1992 BY FRANK BETZ ASSOCIATES, INC., NOT TO BE REPRODUCED

FRANK BETZ ASSOCIATES, INC. ASSUMES NO LIABILITY FOR ANY CHANGES OR MODIFICATIONS MADE TO THESE PLANS BY OTHERS.

FIRST FLOOR PLAN

1/4" = 1'-0"

SQUARE FOOTAGE	
FIRST FLOOR	989 SQ. FT.
SECOND FLOOR	897 SQ. FT.
TOTAL	1886 SQ. FT.
OPT. BONUS	272 SQ. FT.
TOTAL	2158 SQ. FT.

IF THIS STAMP IS NOT RED IT'S AN ILLEGAL SET OF PLANS

DATE	REV	DATE	REV
5/24/93	WH LOC.		
9/24/93	ATT. DWL.		
5/27/95	CLAR. (2-06)		
8/20/96	CLAR. (2-06)		

This sketch is not to be reproduced or used for contracting any building without the written authorization of Frank Betz Assoc., Inc.

HOMEPLANS

FIRST FLOOR PLAN

THE MILLEN

FBA
FRANK BETZ ASSOCIATES, INC.
1800 LAKE PARK DRIVE/SUITE 101
SMYRNA, GEORGIA 30080
770/438-0888

BY MAH DCS CK JAG

DATE 9/24/92

SHEET 3 OF 6