
PRESSURE MANIFOLD DESIGN

BETTY JEAN ALLISON

ATTACHMENT TO P.D.# 87833

TAX MAP # 4761 39 2799

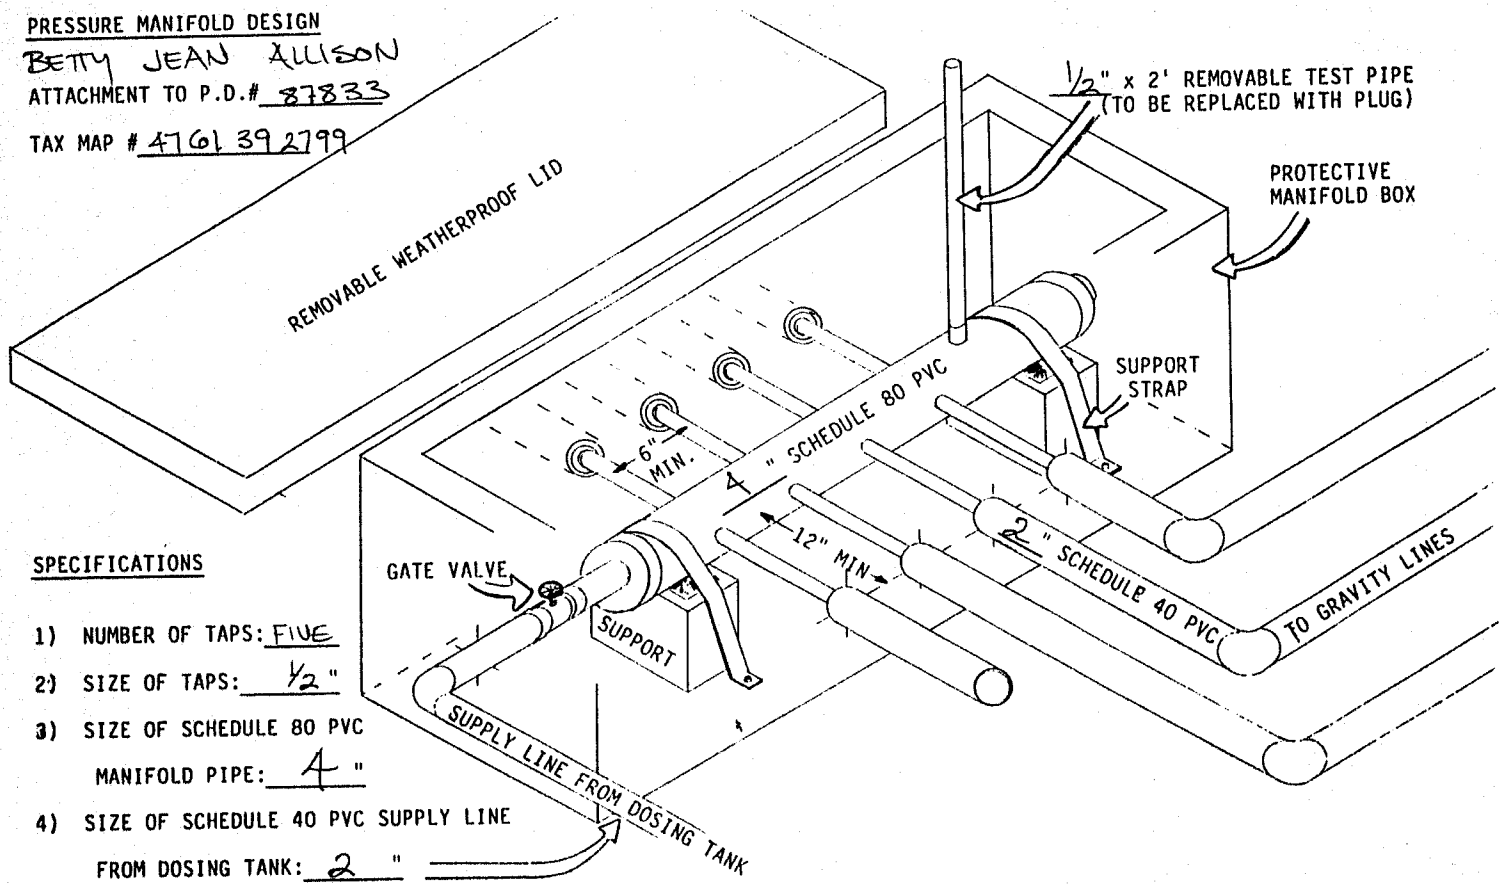

SPECIFICATIONS

1) NUMBER OF TAPS: FIVE
2) SIZE OF TAPS: 1/2"
3) SIZE OF SCHEDULE 80 PVC MANIFOLD PIPE: 4"
4) SIZE OF SCHEDULE 40 PVC SUPPLY LINE FROM DOSING TANK: 2"