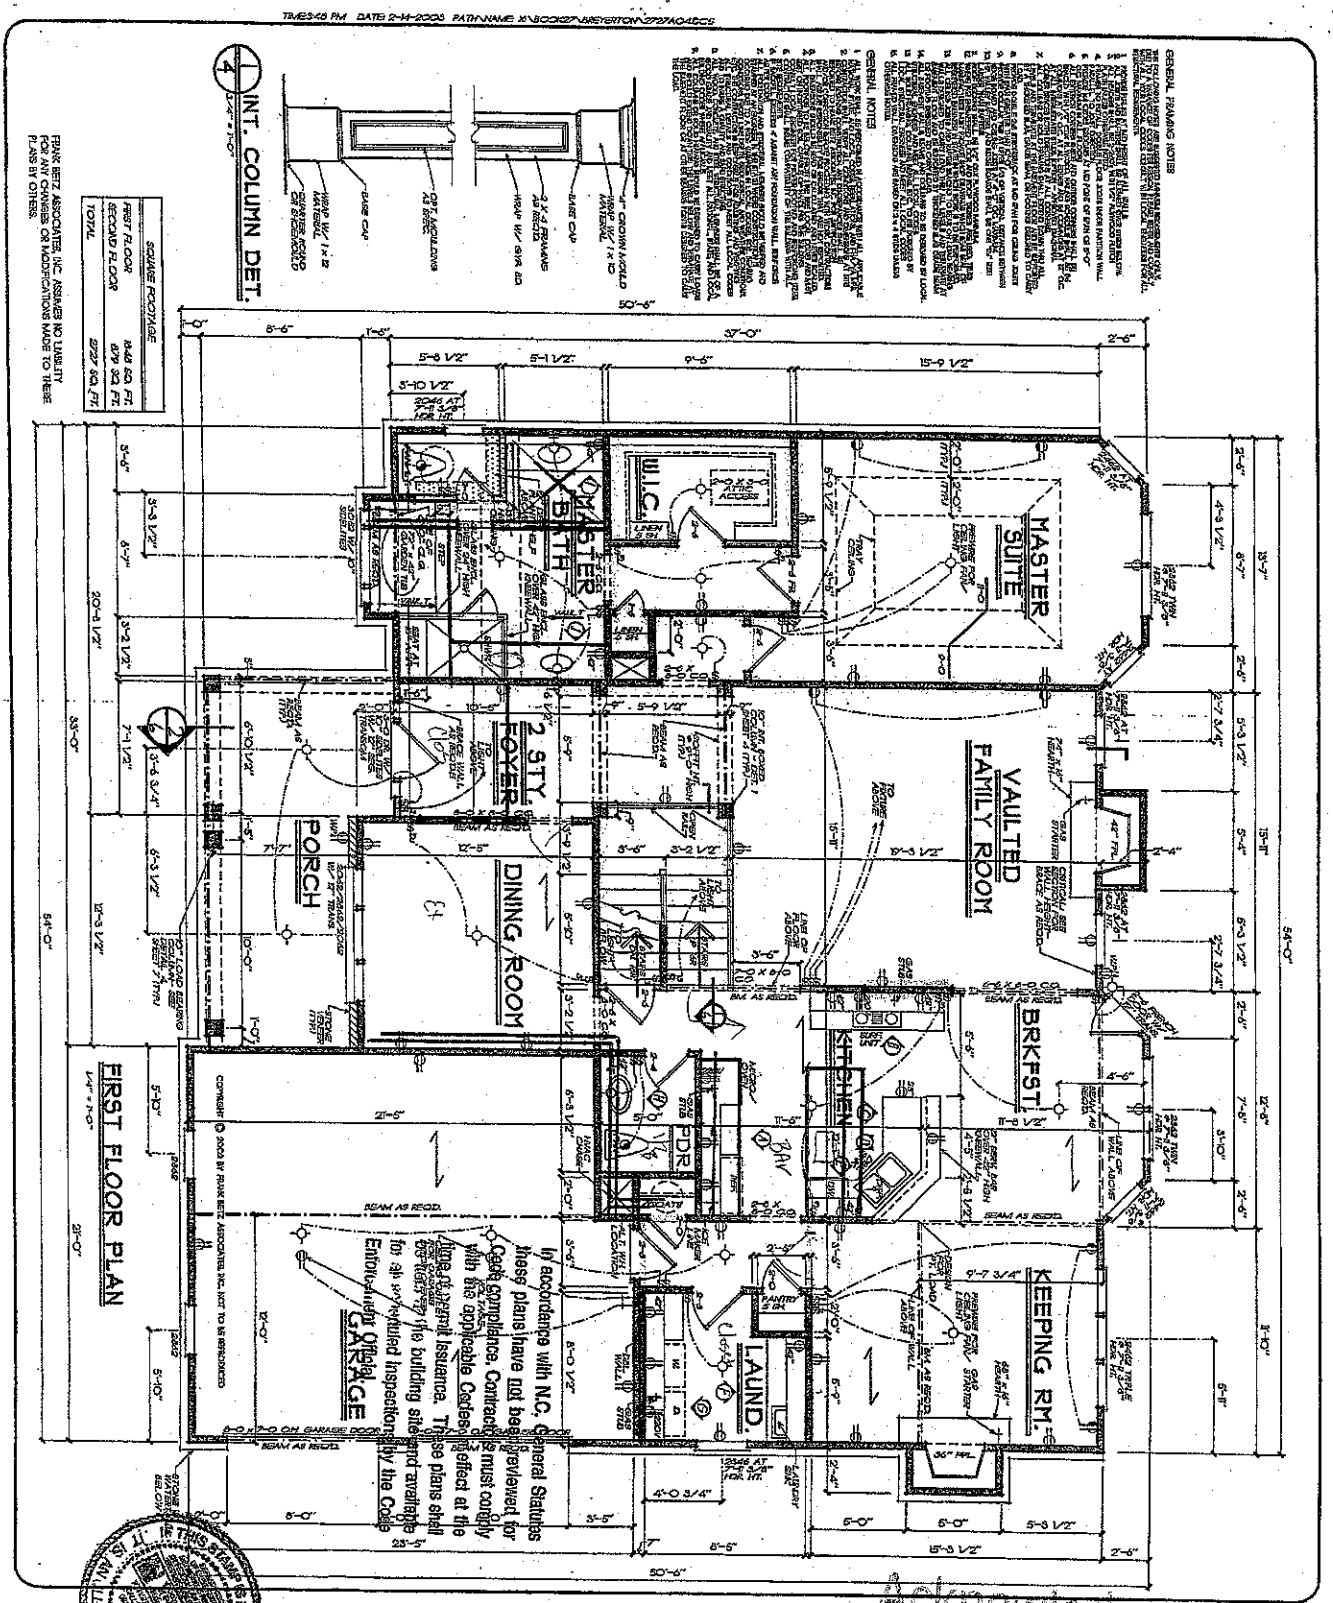


FBA
FRANK BETZ ASSOCIATES, INC.
2401 LAKE PARK DRIVE/SUITE 250
SMYRNA, GEORGIA 30080
770/431-0555
www.frankbetz.com

FIRST FLOOR PLAN/DETAIL
THE BREYERTON

HOMEPLANS

Acknowledgement Of Revised Plans
Date 2-7-08
Date 2/7/08

LOT 72
NORTH LAKE