
PRESSURE MANIFOLD DESIGN

CHARLOTTE HARRELL

ATTACHMENT TO P.D.# 10705

TAX MAP # 4761-87-7737

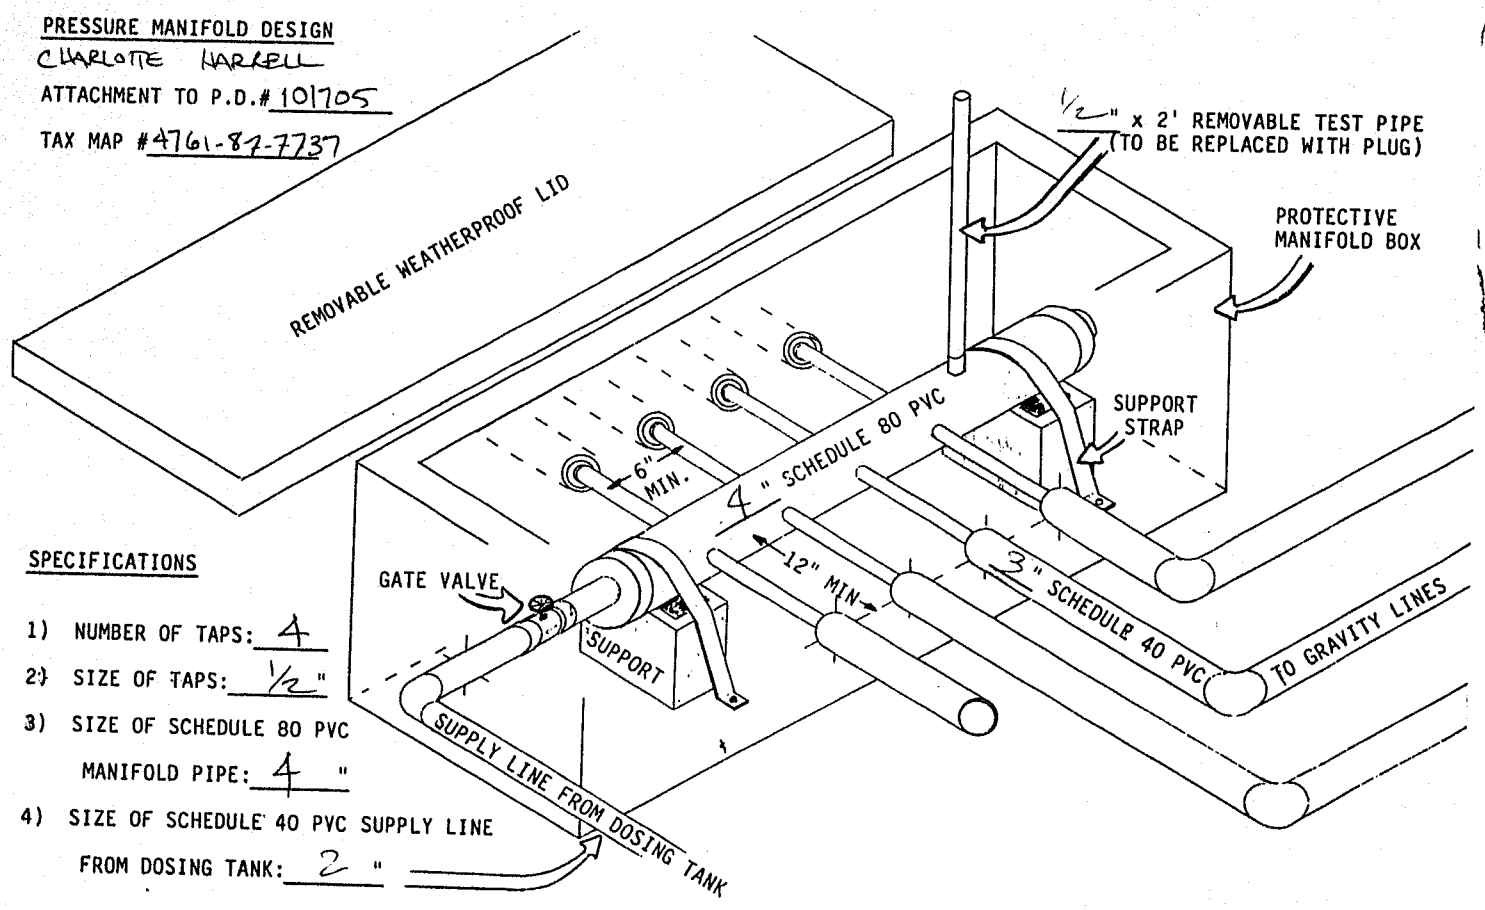

SPECIFICATIONS

1) NUMBER OF TAPS: 4
2) SIZE OF TAPS: 1/2"
3) SIZE OF SCHEDULE 80 PVC MANIFOLD PIPE: 4 "
4) SIZE OF SCHEDULE 40 PVC SUPPLY LINE FROM DOSING TANK: 2 "