odular\projects\27142\M3C56-N01GA 007.tif

02/19/2007 12:03 FAX 704 878 2004 LIBERTY HOMES NC 005


LIBERTY HOMES, INC. P.O. BOX 35 GOSHEN, INDIANA 46526

Acknowledgement of Plans Changes ONLY!
Date 4-17-07

SCALE BAR 0 1' 2' 5' 10'

***—DOOR MAY BE REMOVED (AS REQ. BY CODE) FOR LANDING IF STAIRWELL IS INSTALLED

APPROVED BY
MAR 2 7 2006
NIA INC

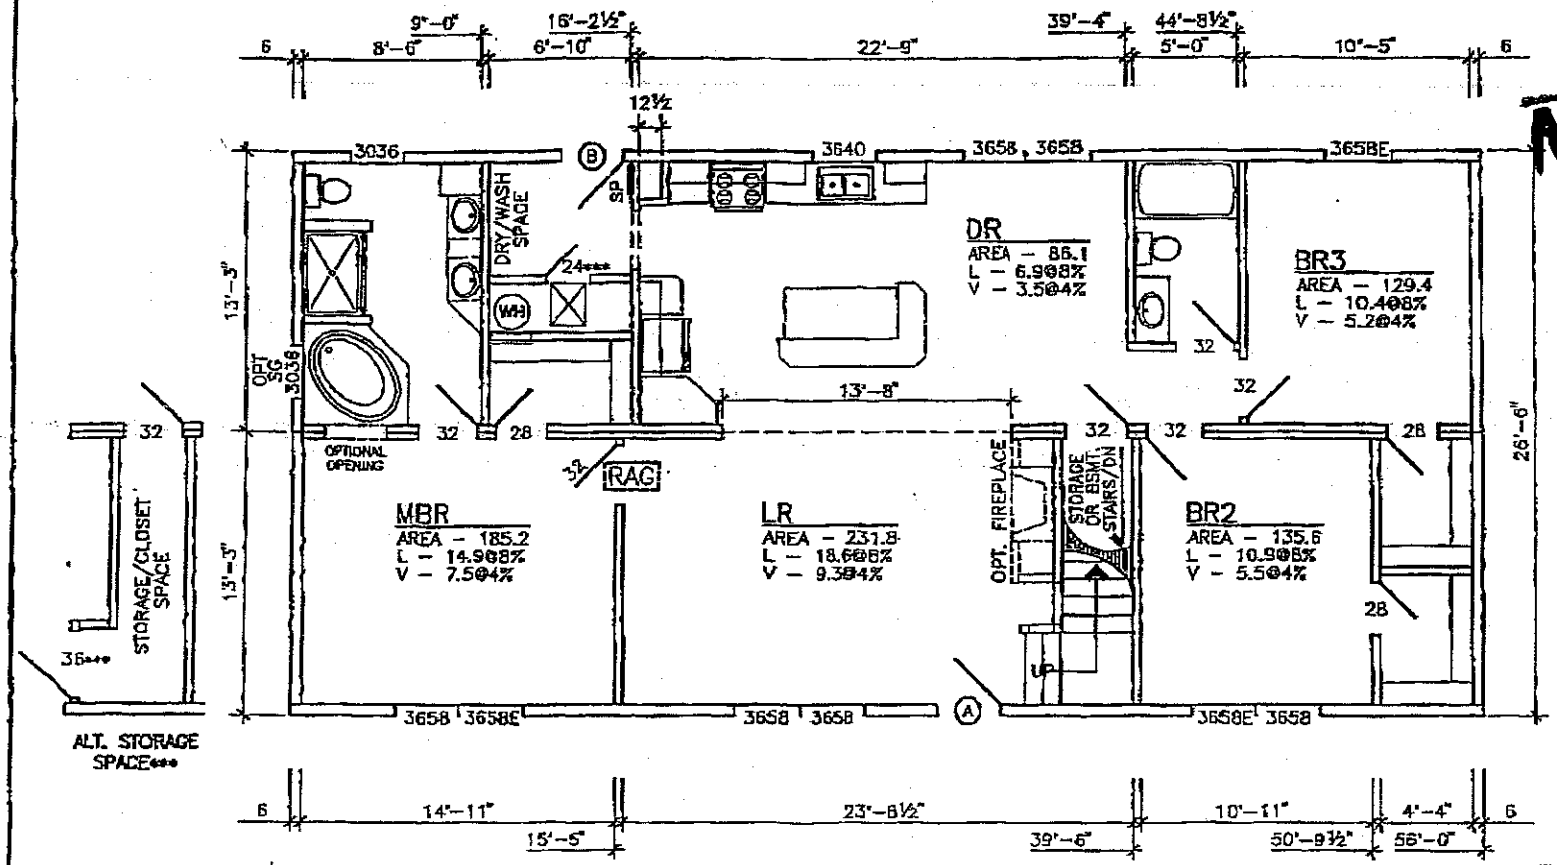

APPROVED BY
JUN 2 4 2004
NIA INC.

MIN. CEIL. HT. – 8'-0"
(A) –36" MIN. DOOR WIDTH
(B) –32" MIN. DOOR WIDTH
DATA PLATE LOCATION – SERVICE PANEL COVER
TOTAL WINDOW AREA (1ST STORY) – 124.17 SQ. FT.
TOTAL WINDOW AREA (COMBINED 1ST & 2ND) – 182.17 SQ. FT.
STATE/THIRD PARTY LABEL LOCATIONS–FOYER GUEST CLOSET & KITCHEN SINK BASE CABINET

***—½ GYP ON FURN SIDE OF DOOR

THE INFORMATION ON THIS PAGE IS PROPRIETARY

C	REVISED UR CONFIGURATIONS	MAW	10 NOV 03	SUBMITTAL PLAN		M3C56–N01	2A	
	MAW 22 MAR 04			DESCRIPTION	SECTION	PROJECT	PAGE	DIV