
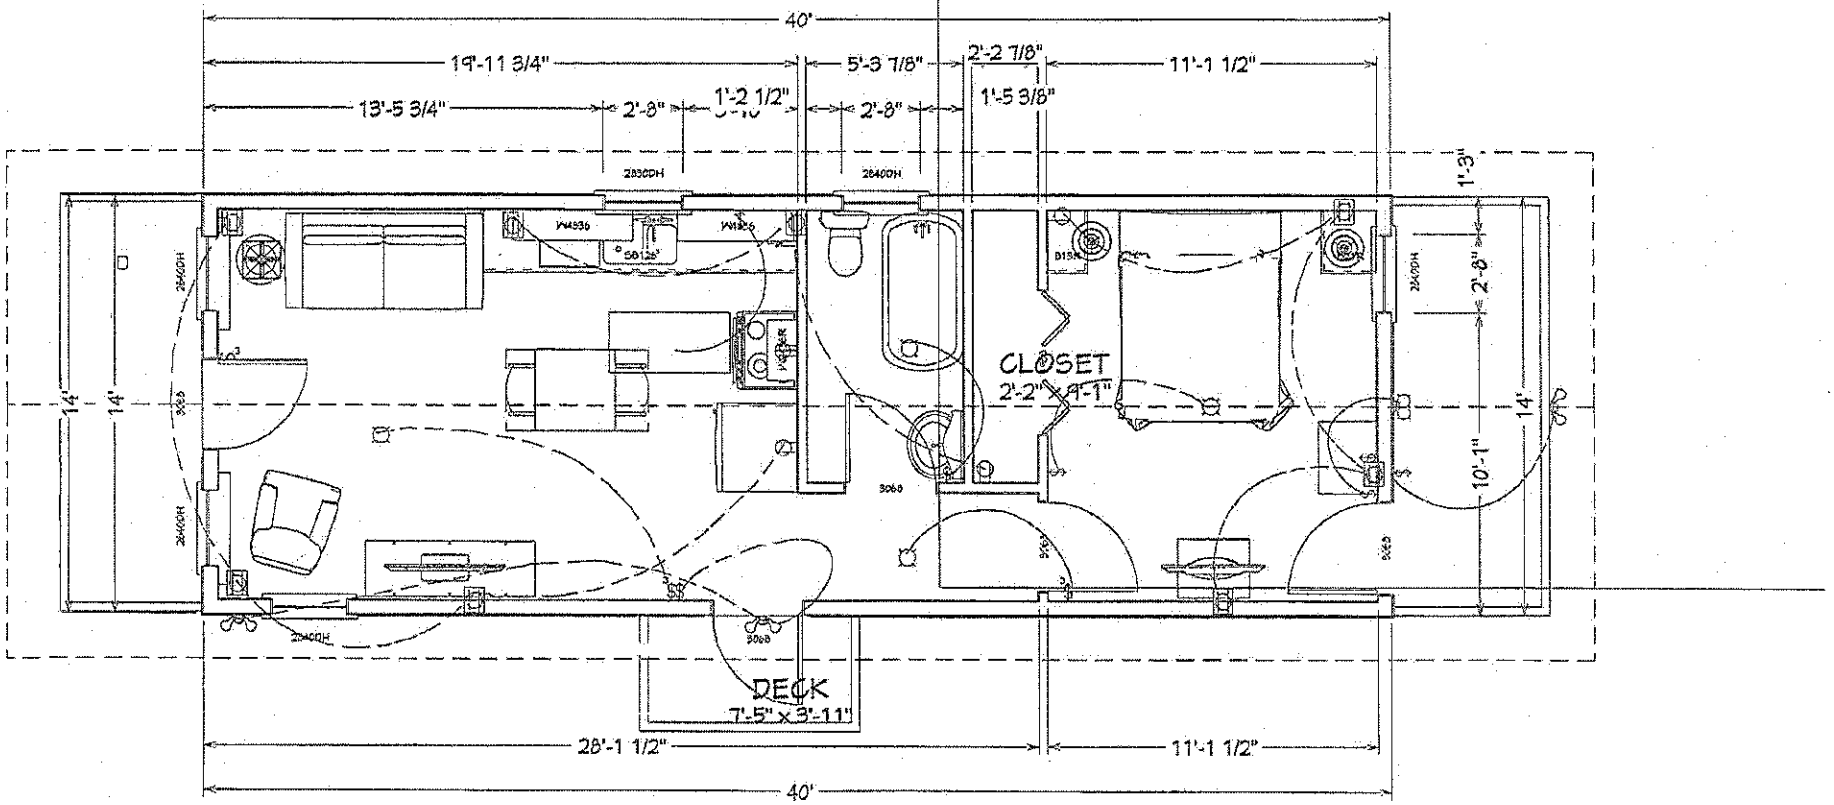


LIVING AREA
635 sq ft

Acknowledgement
Plans Submittal ONLY!
Date 3-12-2015
Date 03/20/15

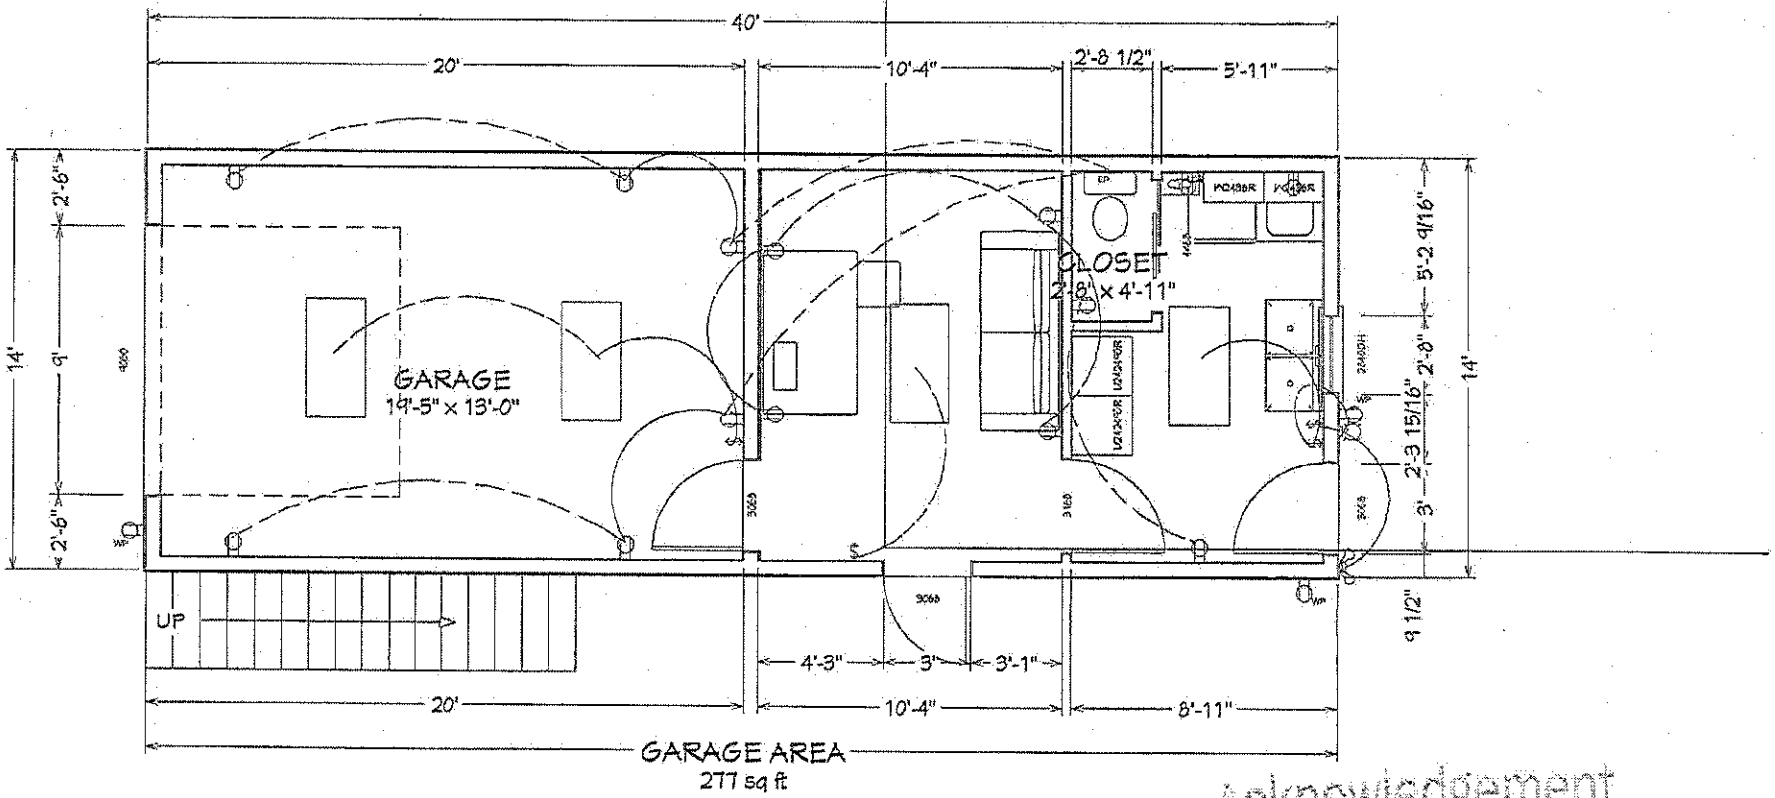

Acknowledgement
Plans Submittal ONLY!
Date 3-17-2015
Date 03/30/15