
Lot 13

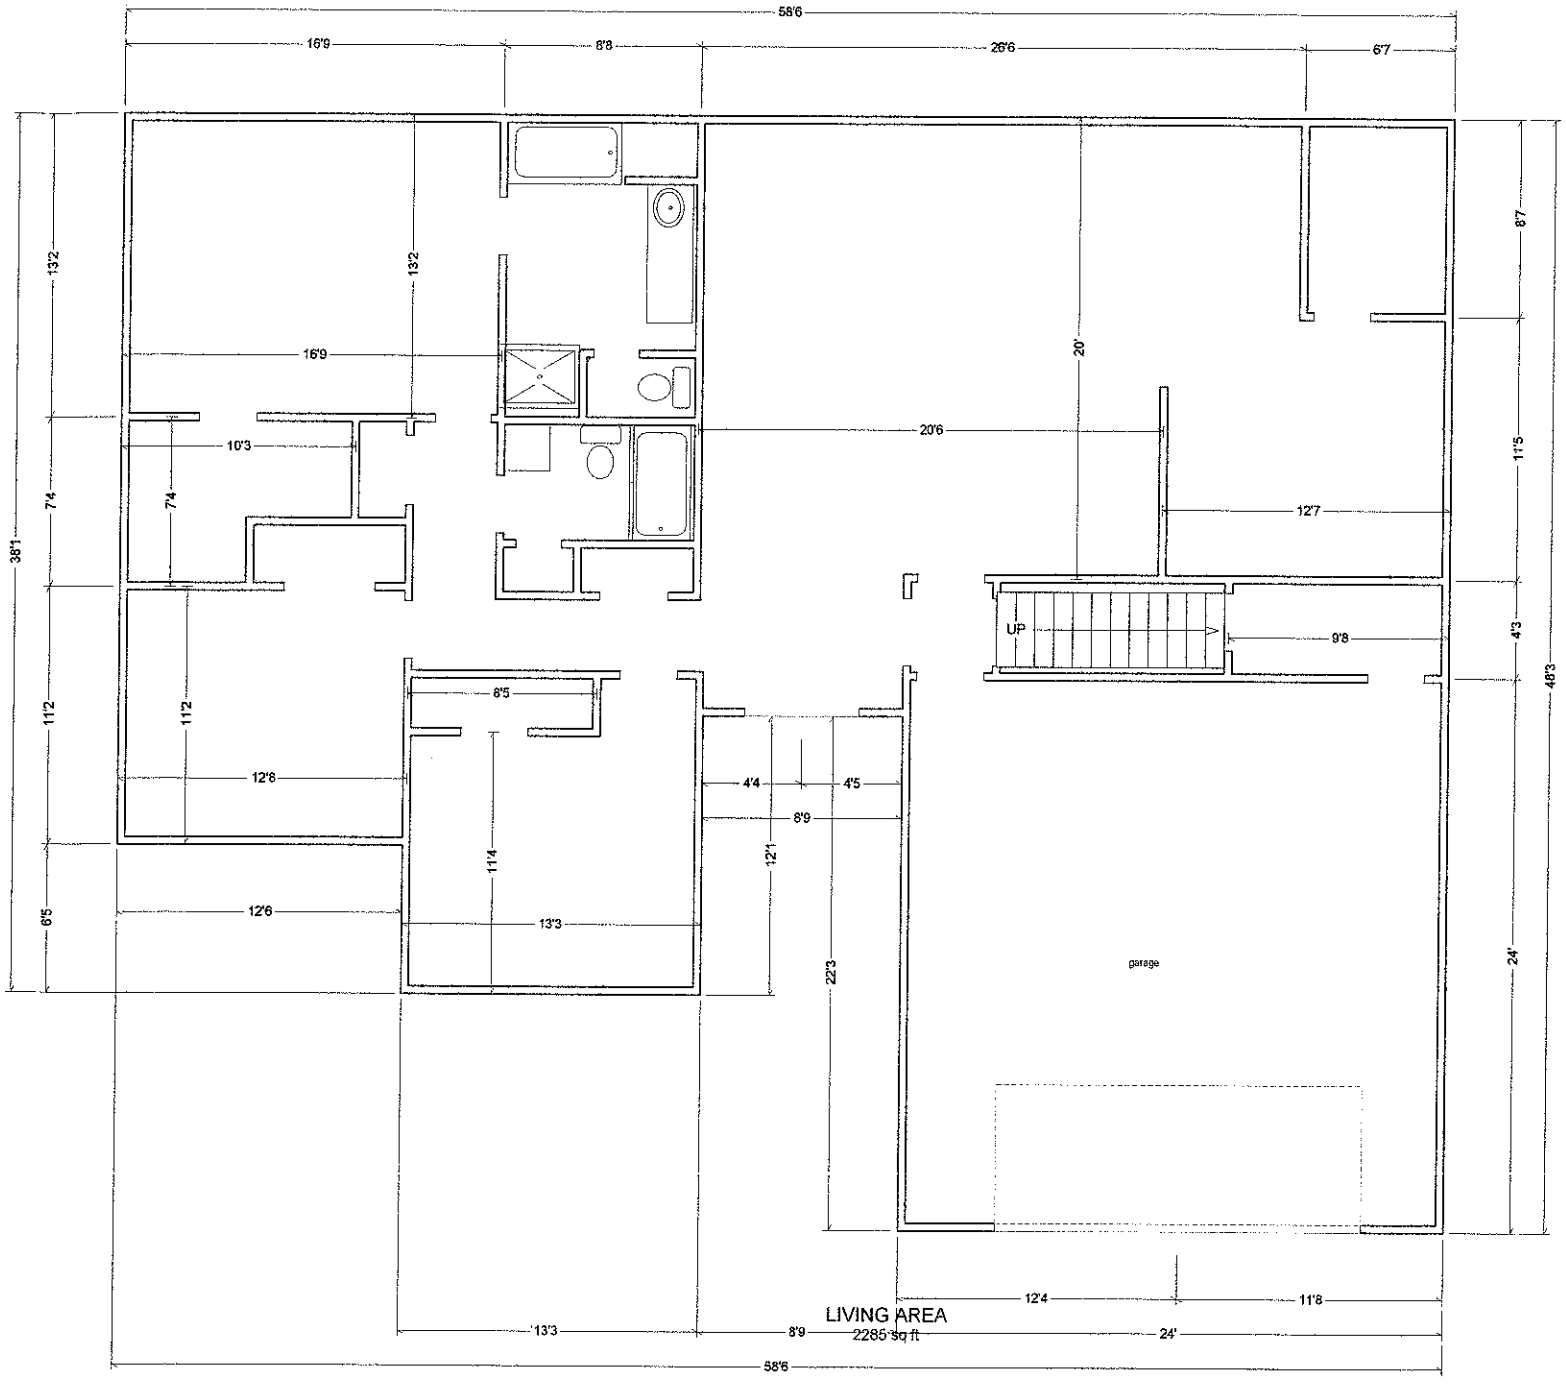

Acknowledgement Of
Plans Submittal ONLY!

Date 10/3/06

Date 30ct 06