
Acknowledgement Of
Plans Submittal ONLY!
Date 7/26/12
R. STEVE HEDRICK Date 10/3/12

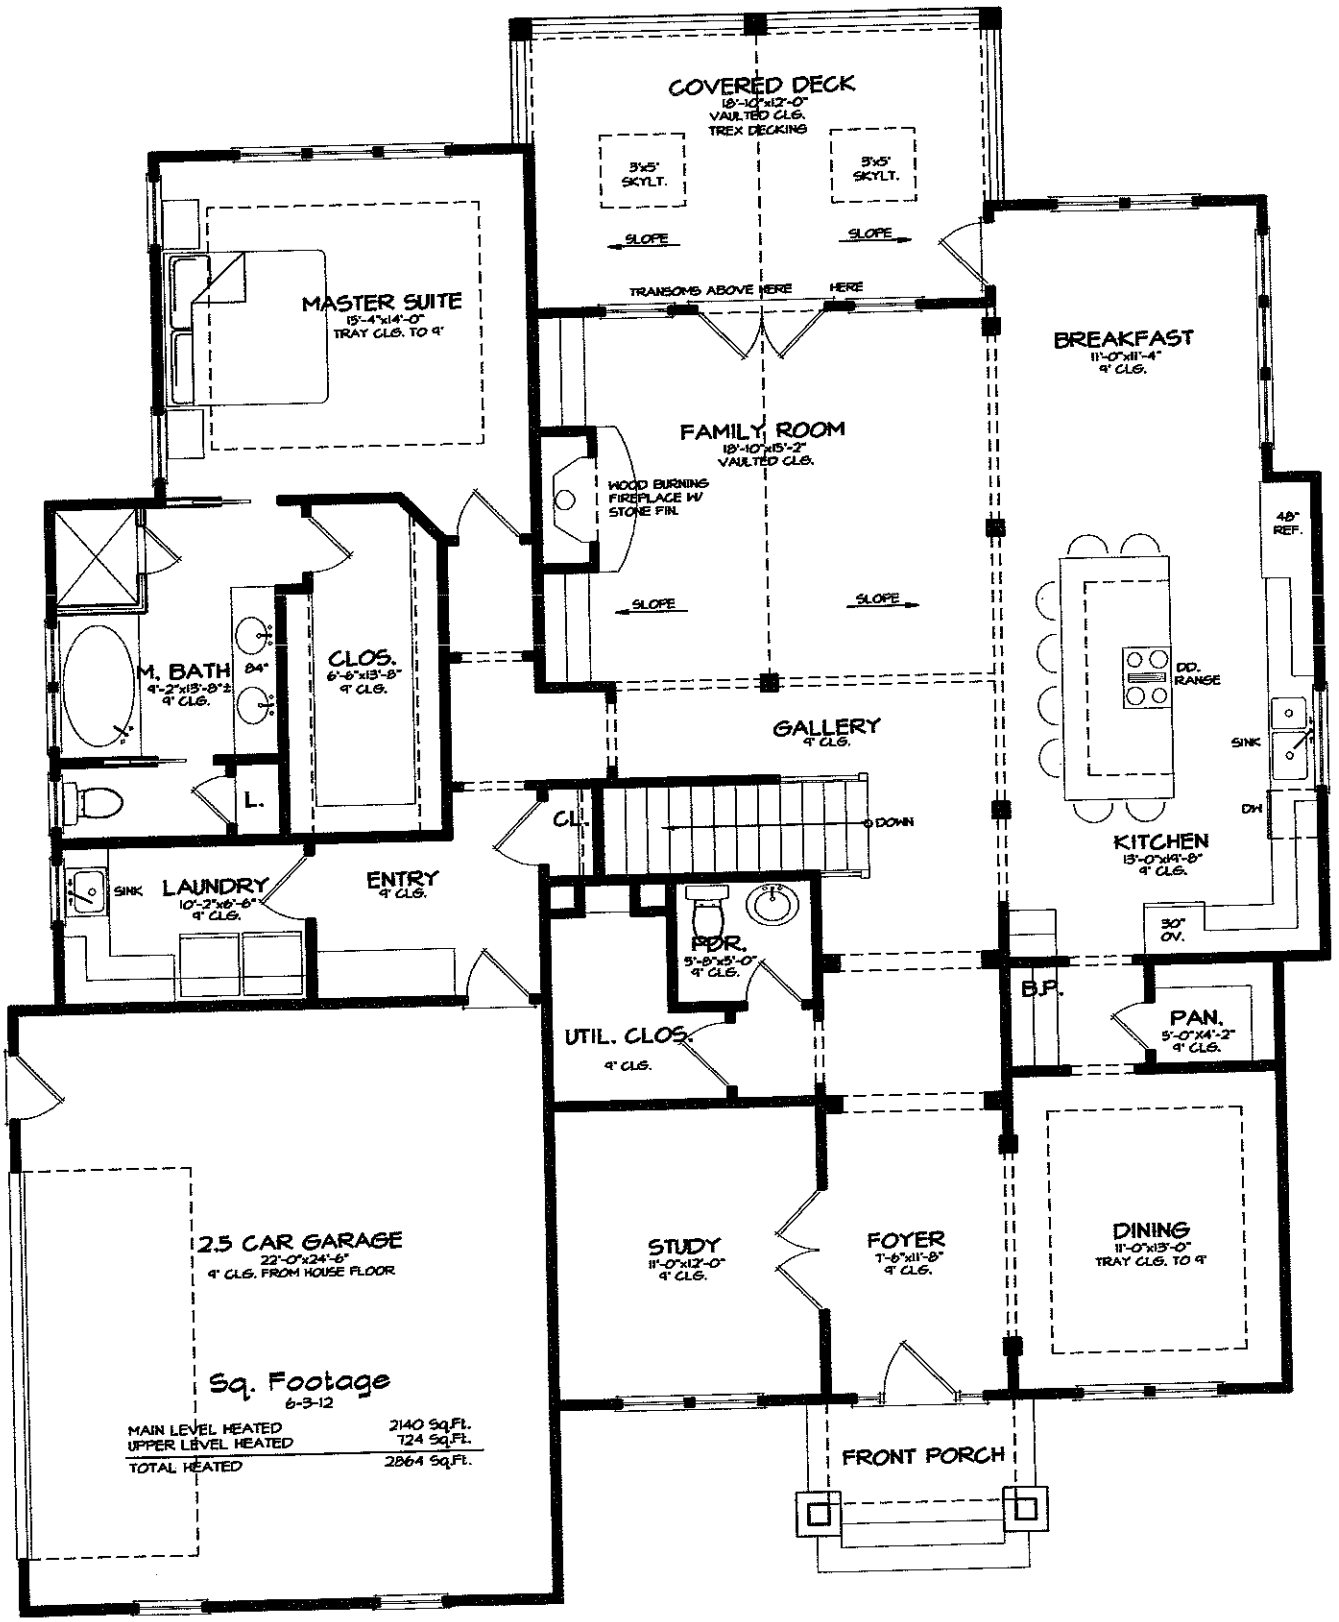

Sq. Footage
6-3-12

MAIN LEVEL HEATED	2140 Sq.Ft.
UPPER LEVEL HEATED	724 Sq.Ft.
TOTAL HEATED	2864 Sq.Ft.

MAIN LEVEL FLOOR PLAN

Acknowledgement Of
Plans Submittal ONLY!
_____ Date 7/26/12
R. STEVE HEDRICK Date 10/3/12

