
PRESSURE MANIFOLD DESIGN

ATTACHMENT TO P.D.# 104612

TAX MAP # 4765-49-9372

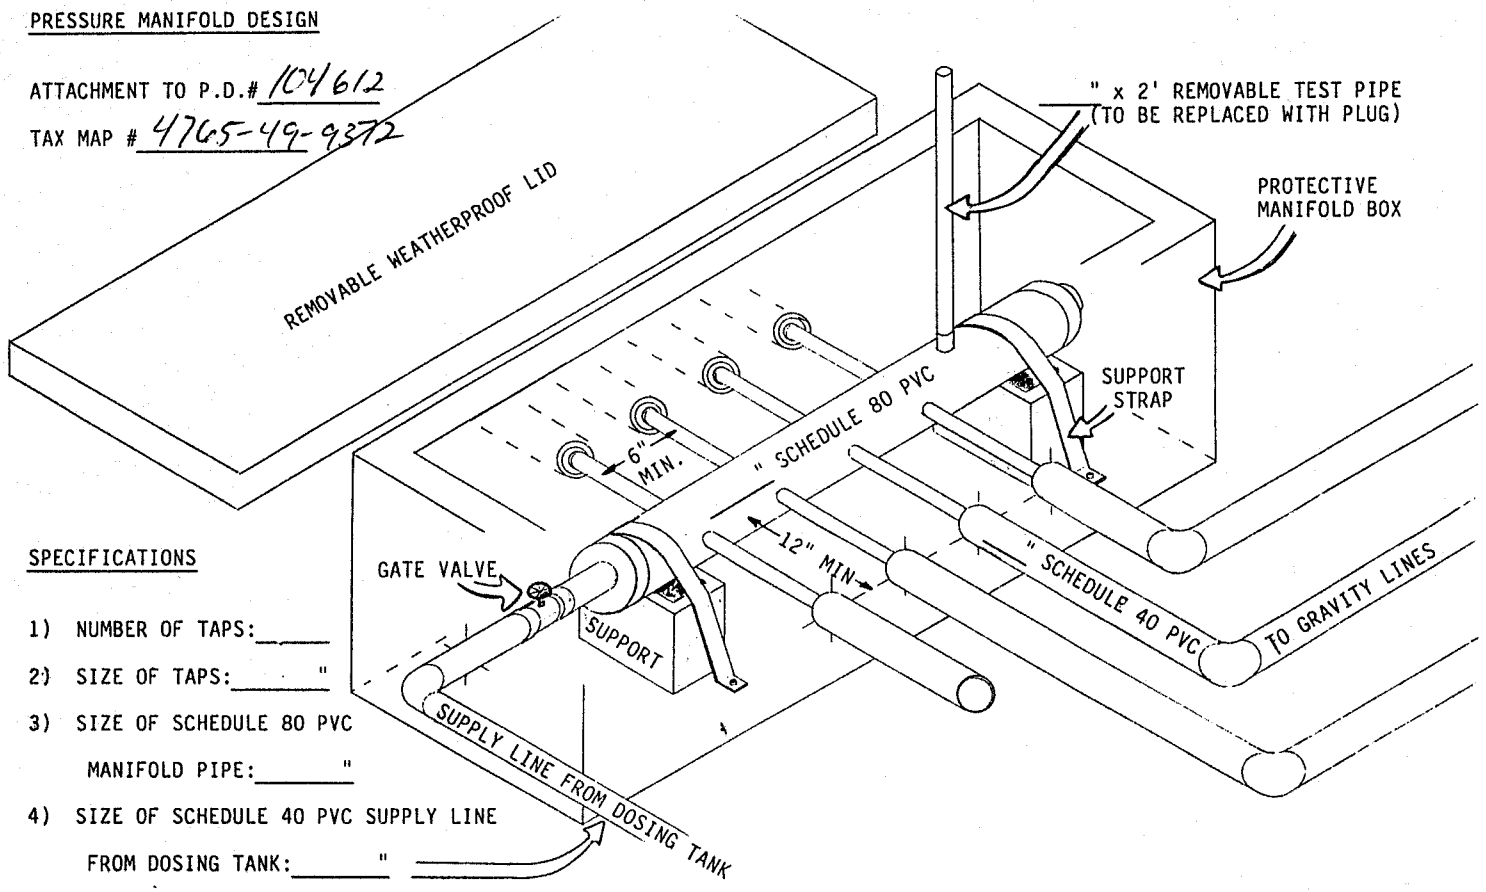

SPECIFICATIONS

1) NUMBER OF TAPS:_____

2) SIZE OF TAPS:_____"

3) SIZE OF SCHEDULE 80 PVC
MANIFOLD PIPE:_____"

4) SIZE OF SCHEDULE 40 PVC SUPPLY LINE
FROM DOSING TANK:_____"