
CEDAR HILLS SUBDIVISION
IREDELL COUNTY, NC
LOT #61

THE FORTIS CORP.
MAY 1980

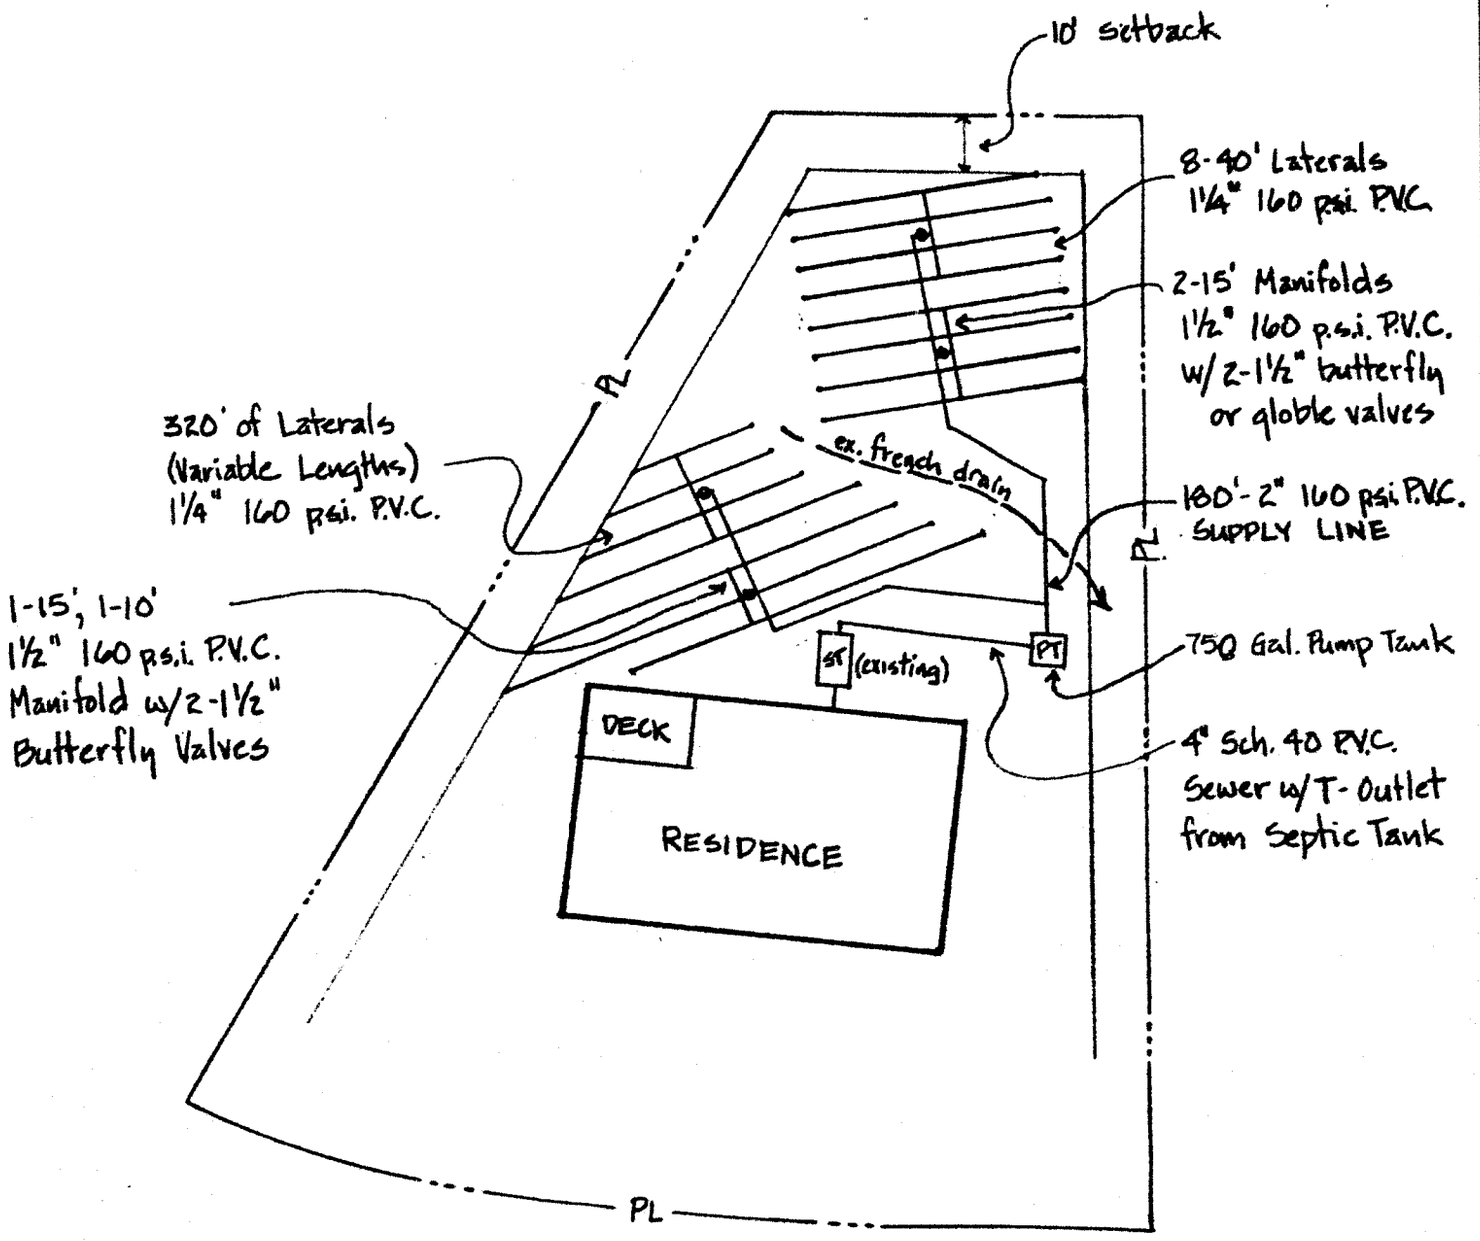

ALL TRENCHES FOR LP SYSTEM
TO BE FIELD LOCATED BY SOIL SCIENTIST

LOW PRESSURE SYSTEM LAYOUT PLAN

NO SCALE