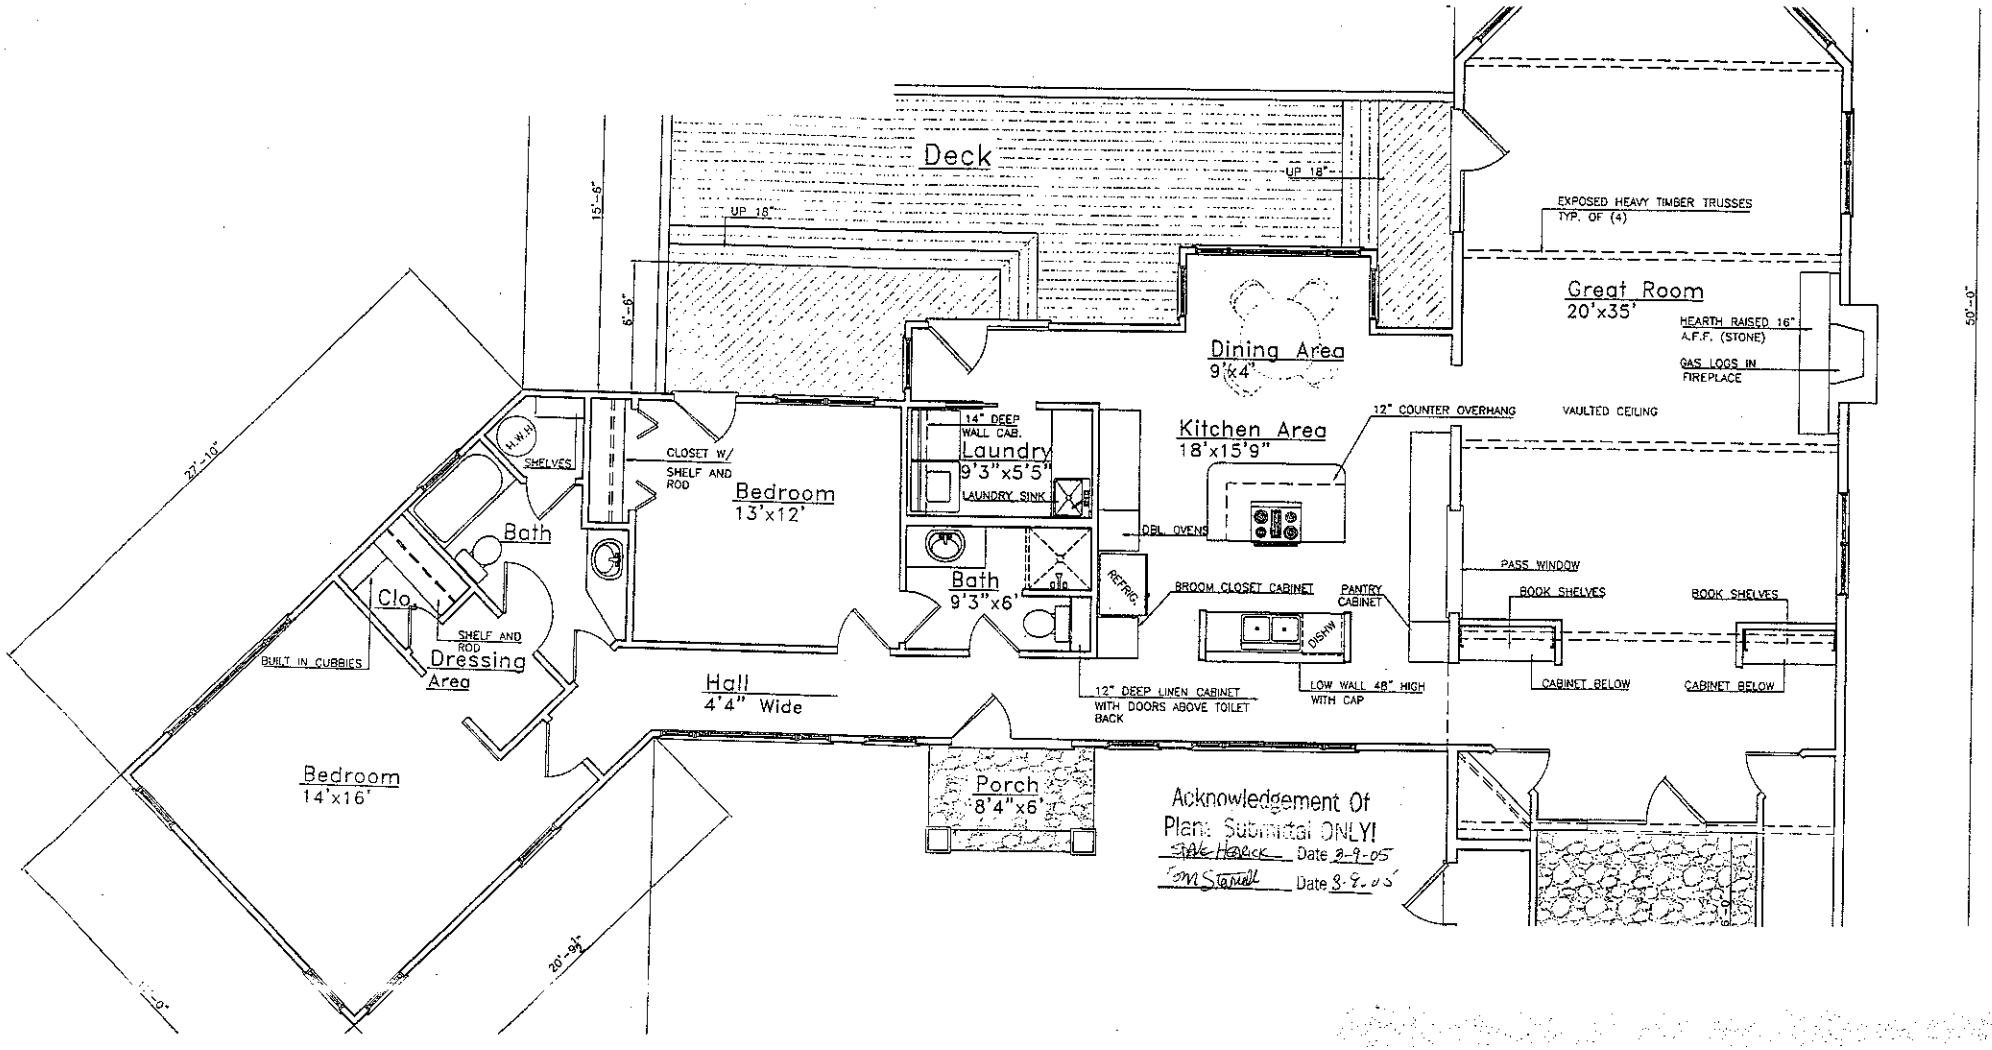

Deck
UP 18"
15'-6"
6'-6"
EXPOSED HEAVY TIMBER TRUSSES
TYP. OF (4)
Great Room
20'x35'
HEARTH RAISED 16"
A.F.F. (STONE)
GAS LOGS IN
FIREPLACE
50'-0"
Dining Area
9'x4'
12" COUNTER OVERHANG
VAULTED CEILING
Kitchen Area
18'x15'9"
14" DEEP
WALL CAB.
Laundry
9'3"x5'5"
LAUNDRY SINK
CLOSET W/
SHELF AND
ROD
Bedroom
13'x12'
H.W.H.
SHELVES
Bath
9'3"x6'
DBL. OVENS
REFRIG.
BROOM CLOSET CABINET
PANTRY
CABINET
DISHW.
PASS WINDOW
BOOK SHELVES
BOOK SHELVES
CABINET BELOW
CABINET BELOW
22'-10"
Clo.
SHELF AND
ROD
Dressing
Area
BUILT IN CUBBIES
Hall
4'4" Wide
12" DEEP LINEN CABINET
WITH DOORS ABOVE TOILET
BACK
LOW WALL 48" HIGH
WITH CAP
Bedroom
14'x16'
Porch
8'4"x6'
20'-9½"
Acknowledgement Of
Plans Submittal ONLY!
Date 2-9-05
Date 3-9-05