
PRESSURE MANIFOLD DESIGN

ATTACHMENT TO P.D.# 7481 6

TAX MAP # 4765 71 3088

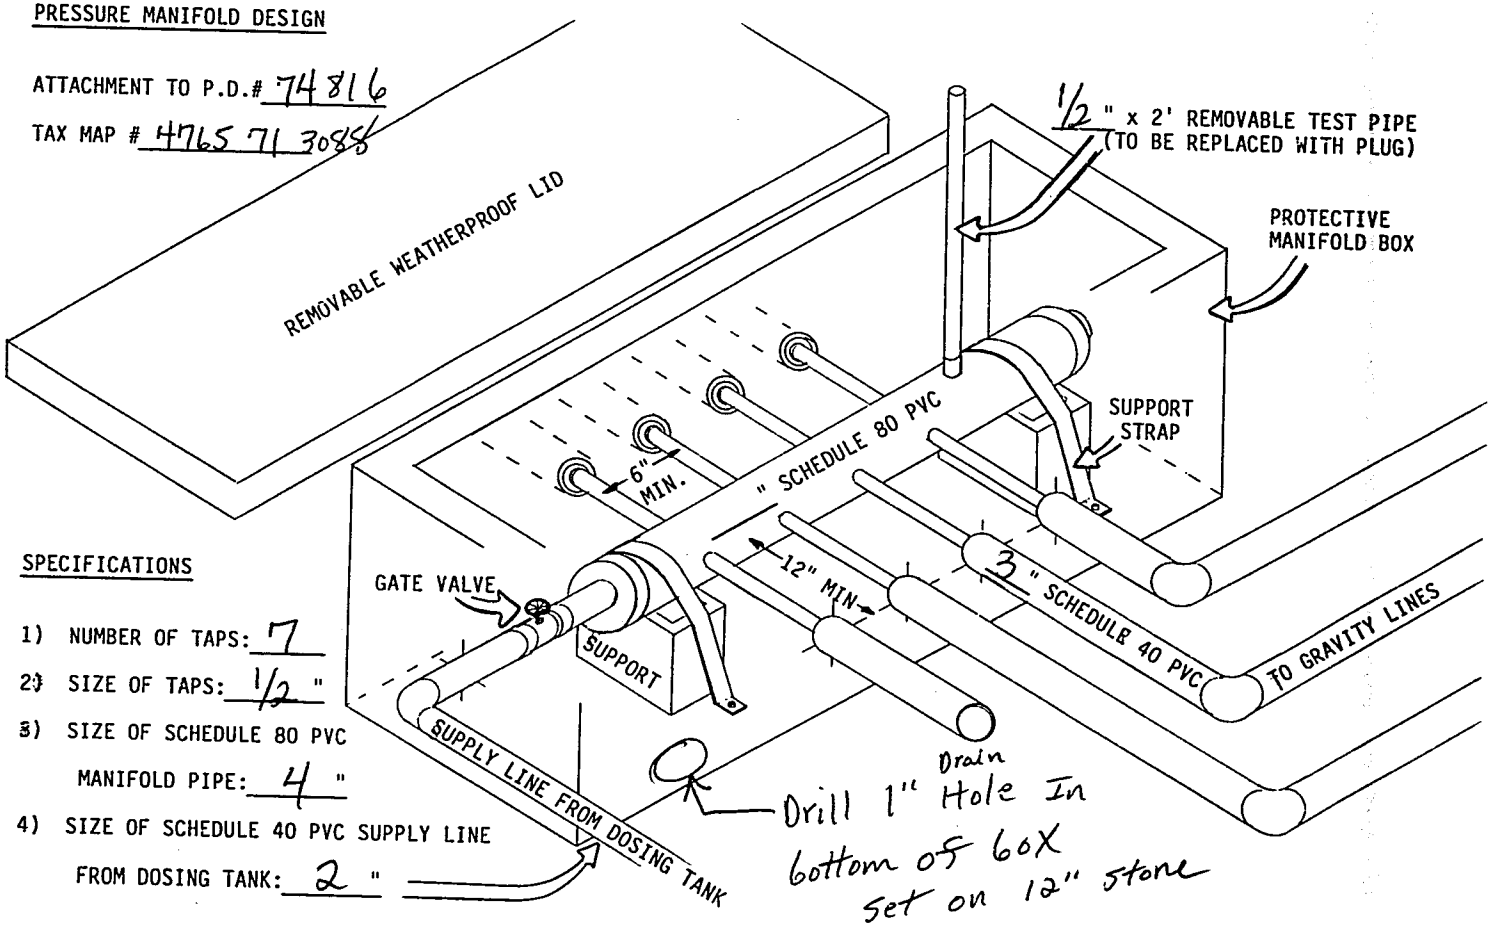

SPECIFICATIONS

1) NUMBER OF TAPS: 7
2) SIZE OF TAPS: 1/2 "
3) SIZE OF SCHEDULE 80 PVC MANIFOLD PIPE: 4 "
4) SIZE OF SCHEDULE 40 PVC SUPPLY LINE FROM DOSING TANK: 2 "