
PRESSURE MANIFOLD DESIGN

ATTACHMENT TO P.D.# ~~[illegible]~~ 75241

TAX MAP # 476574 9066

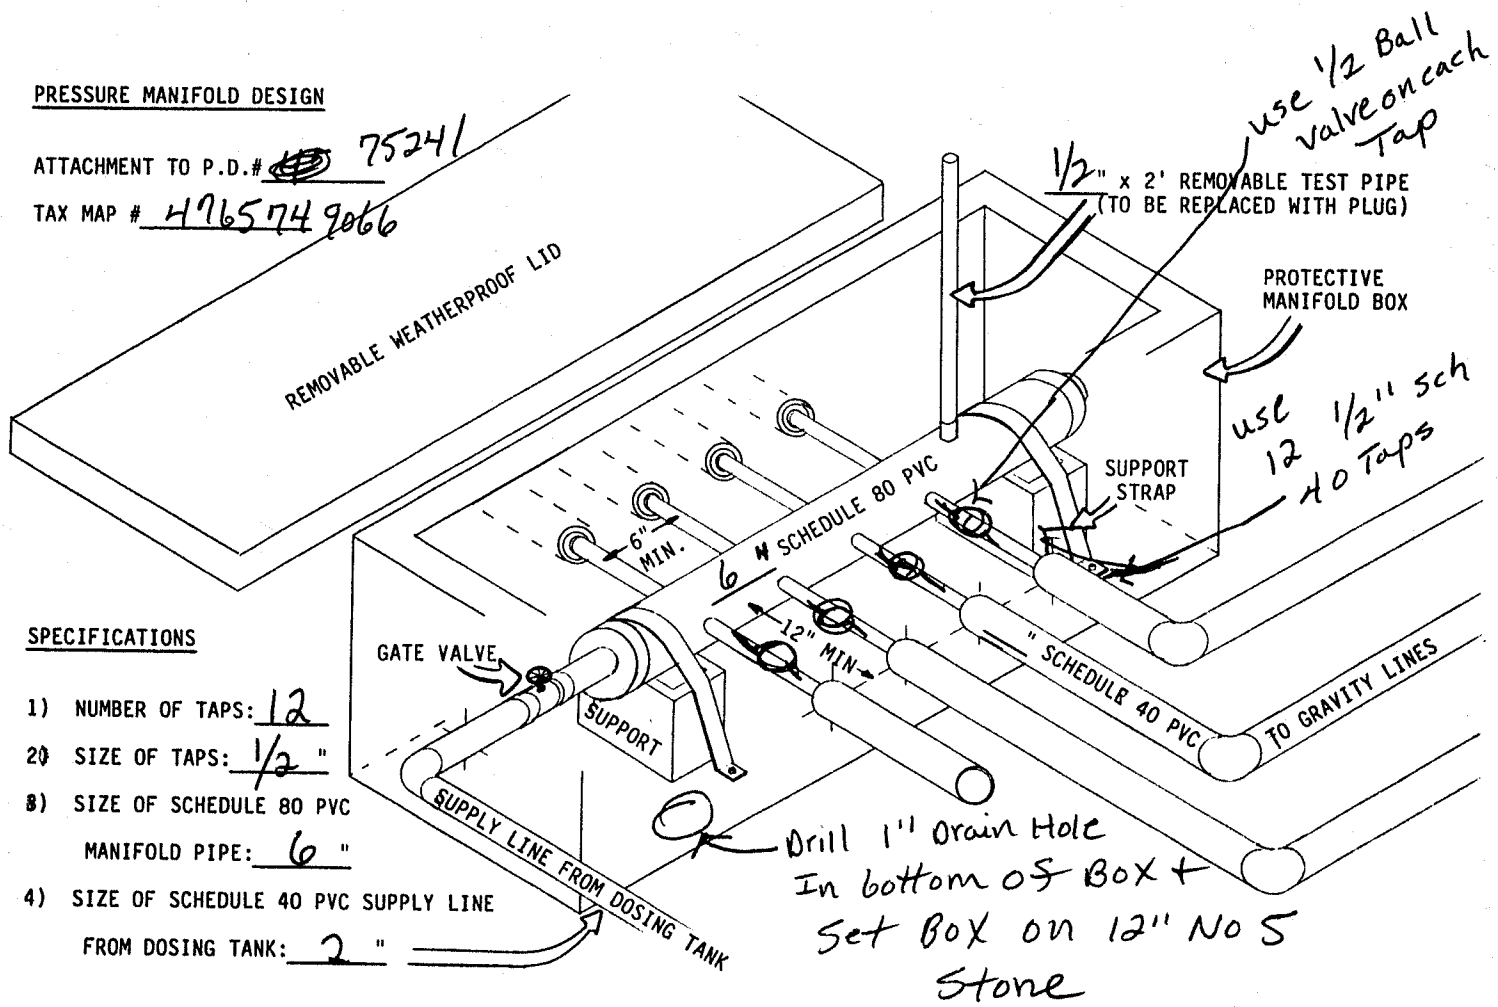

SPECIFICATIONS

1) NUMBER OF TAPS: 12

2) SIZE OF TAPS: 1/2 "

3) SIZE OF SCHEDULE 80 PVC MANIFOLD PIPE: 6 "

4) SIZE OF SCHEDULE 40 PVC SUPPLY LINE FROM DOSING TANK: 2 "