
PRESSURE MANIFOLD DESIGN

ATTACHMENT TO P.D.# 19221

TAX MAP # 11E-2-A-61462

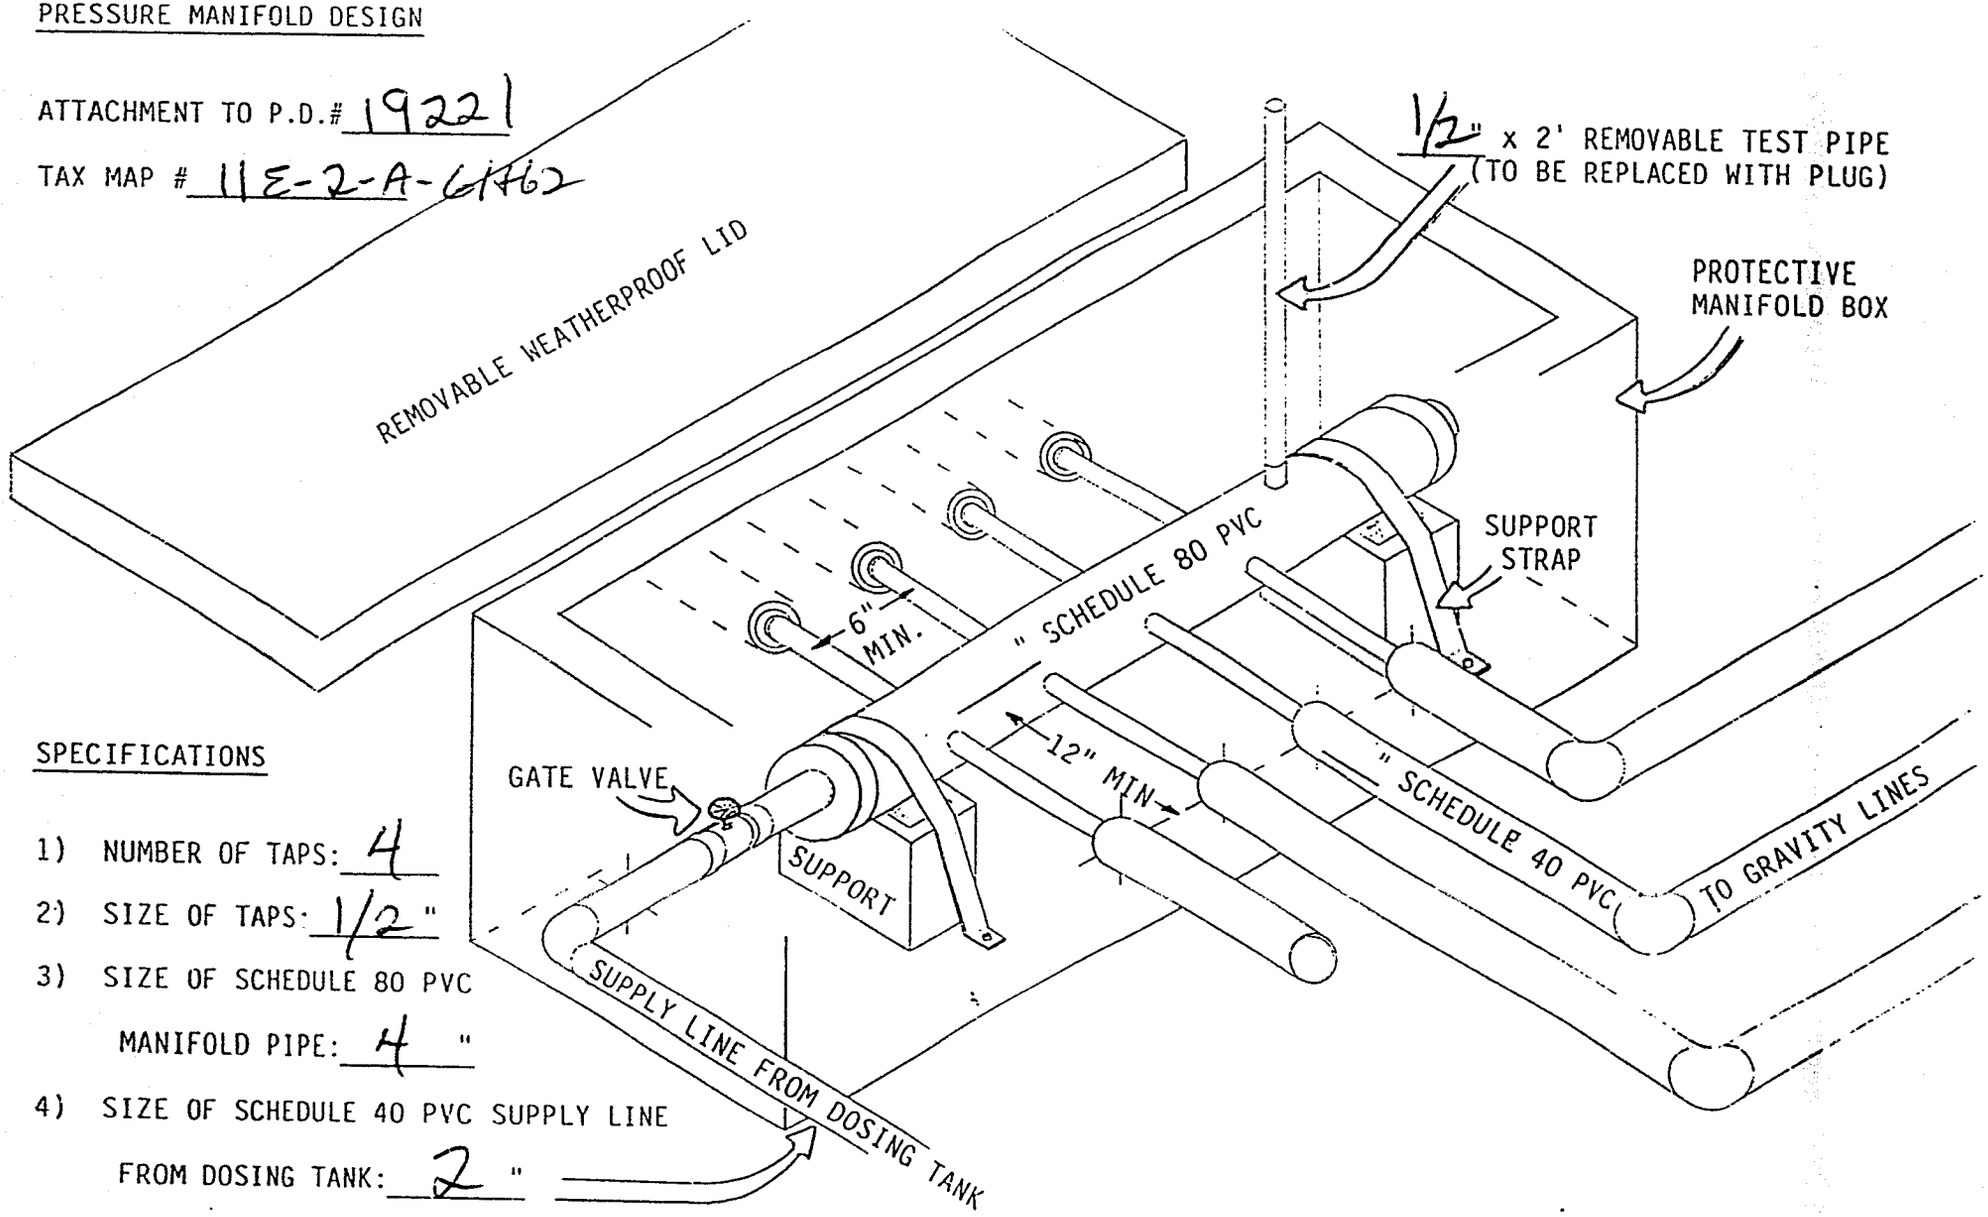

SPECIFICATIONS

1) NUMBER OF TAPS: 4
2) SIZE OF TAPS: 1/2 "
3) SIZE OF SCHEDULE 80 PVC
   MANIFOLD PIPE: 4 "
4) SIZE OF SCHEDULE 40 PVC SUPPLY LINE
   FROM DOSING TANK: 2 "