
Acknowledgement of
Plans Submittal ONLY!

RA Date 10-17-16

Date

50'4

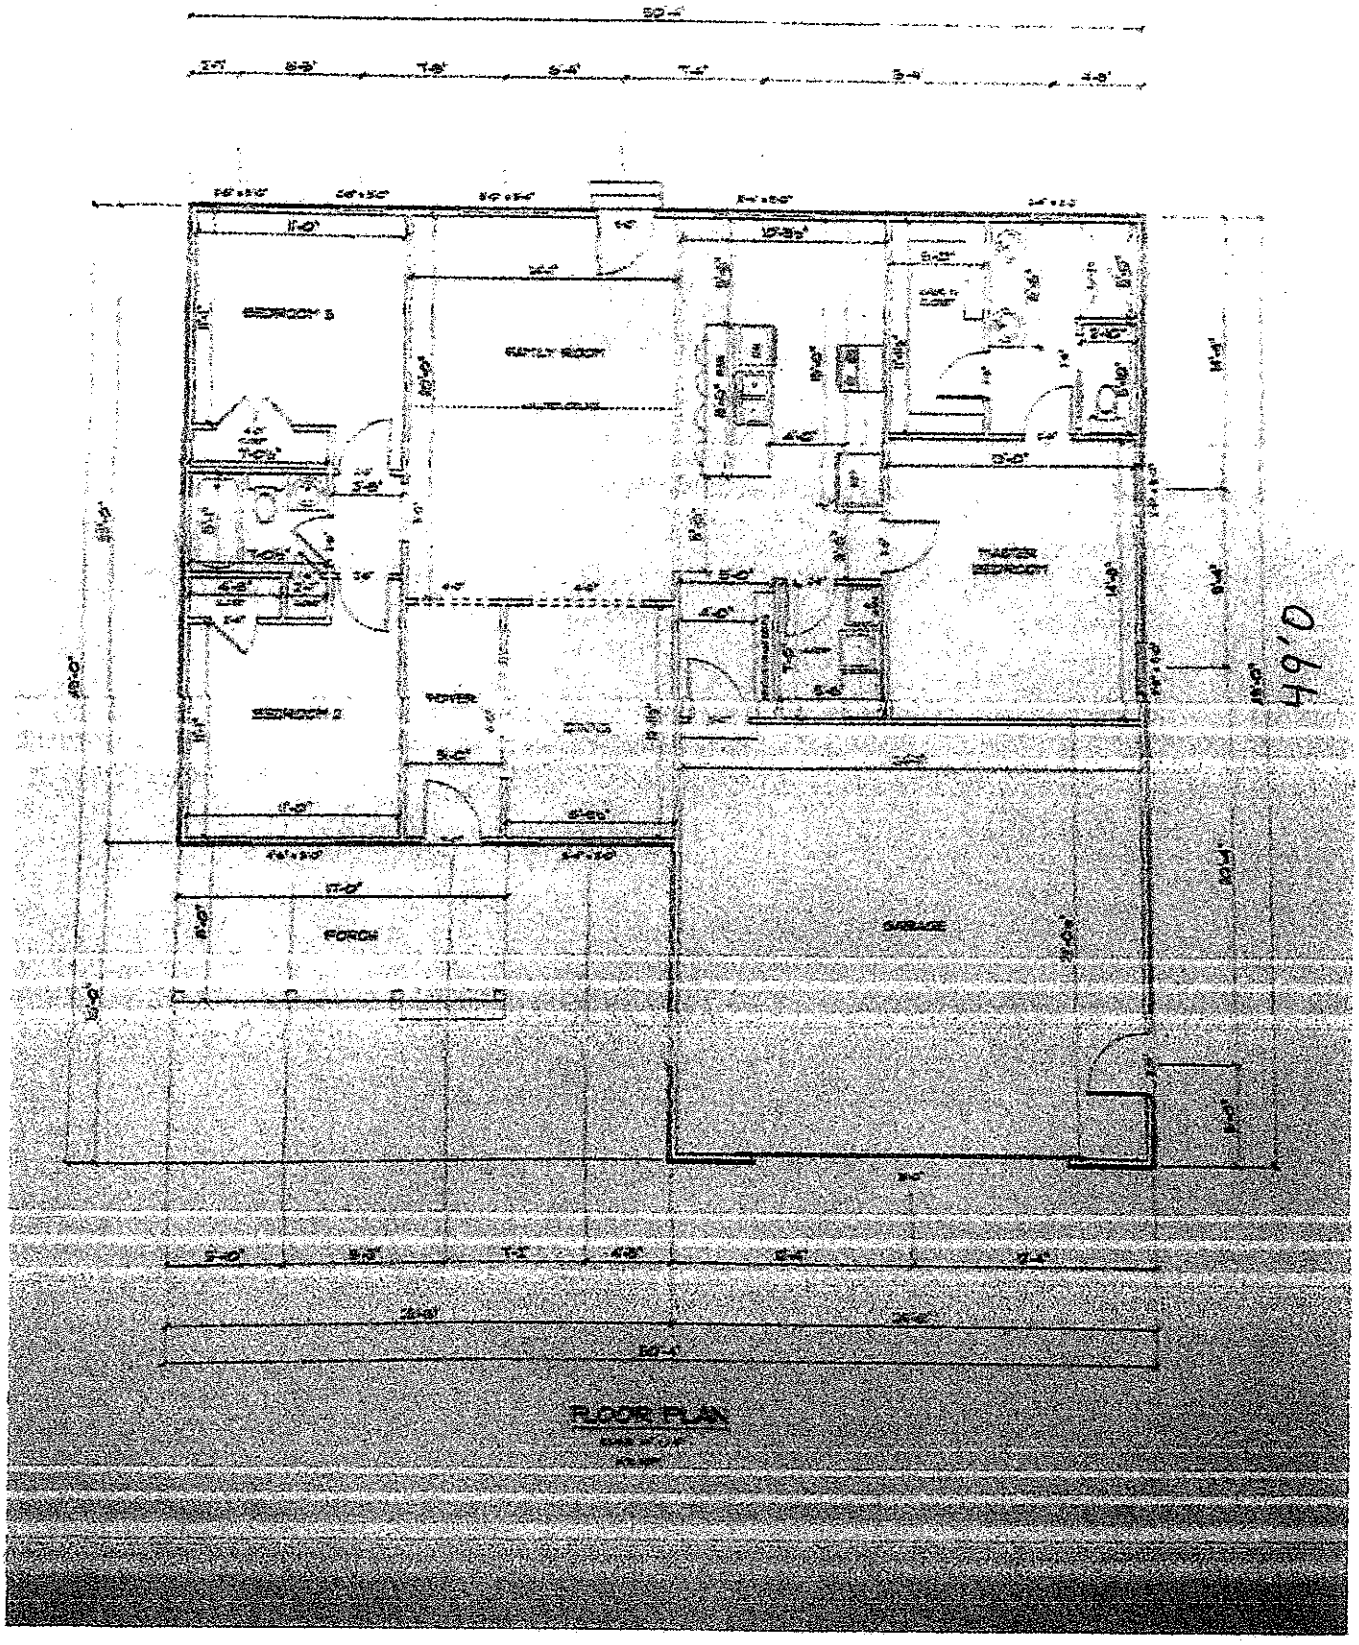

49'0