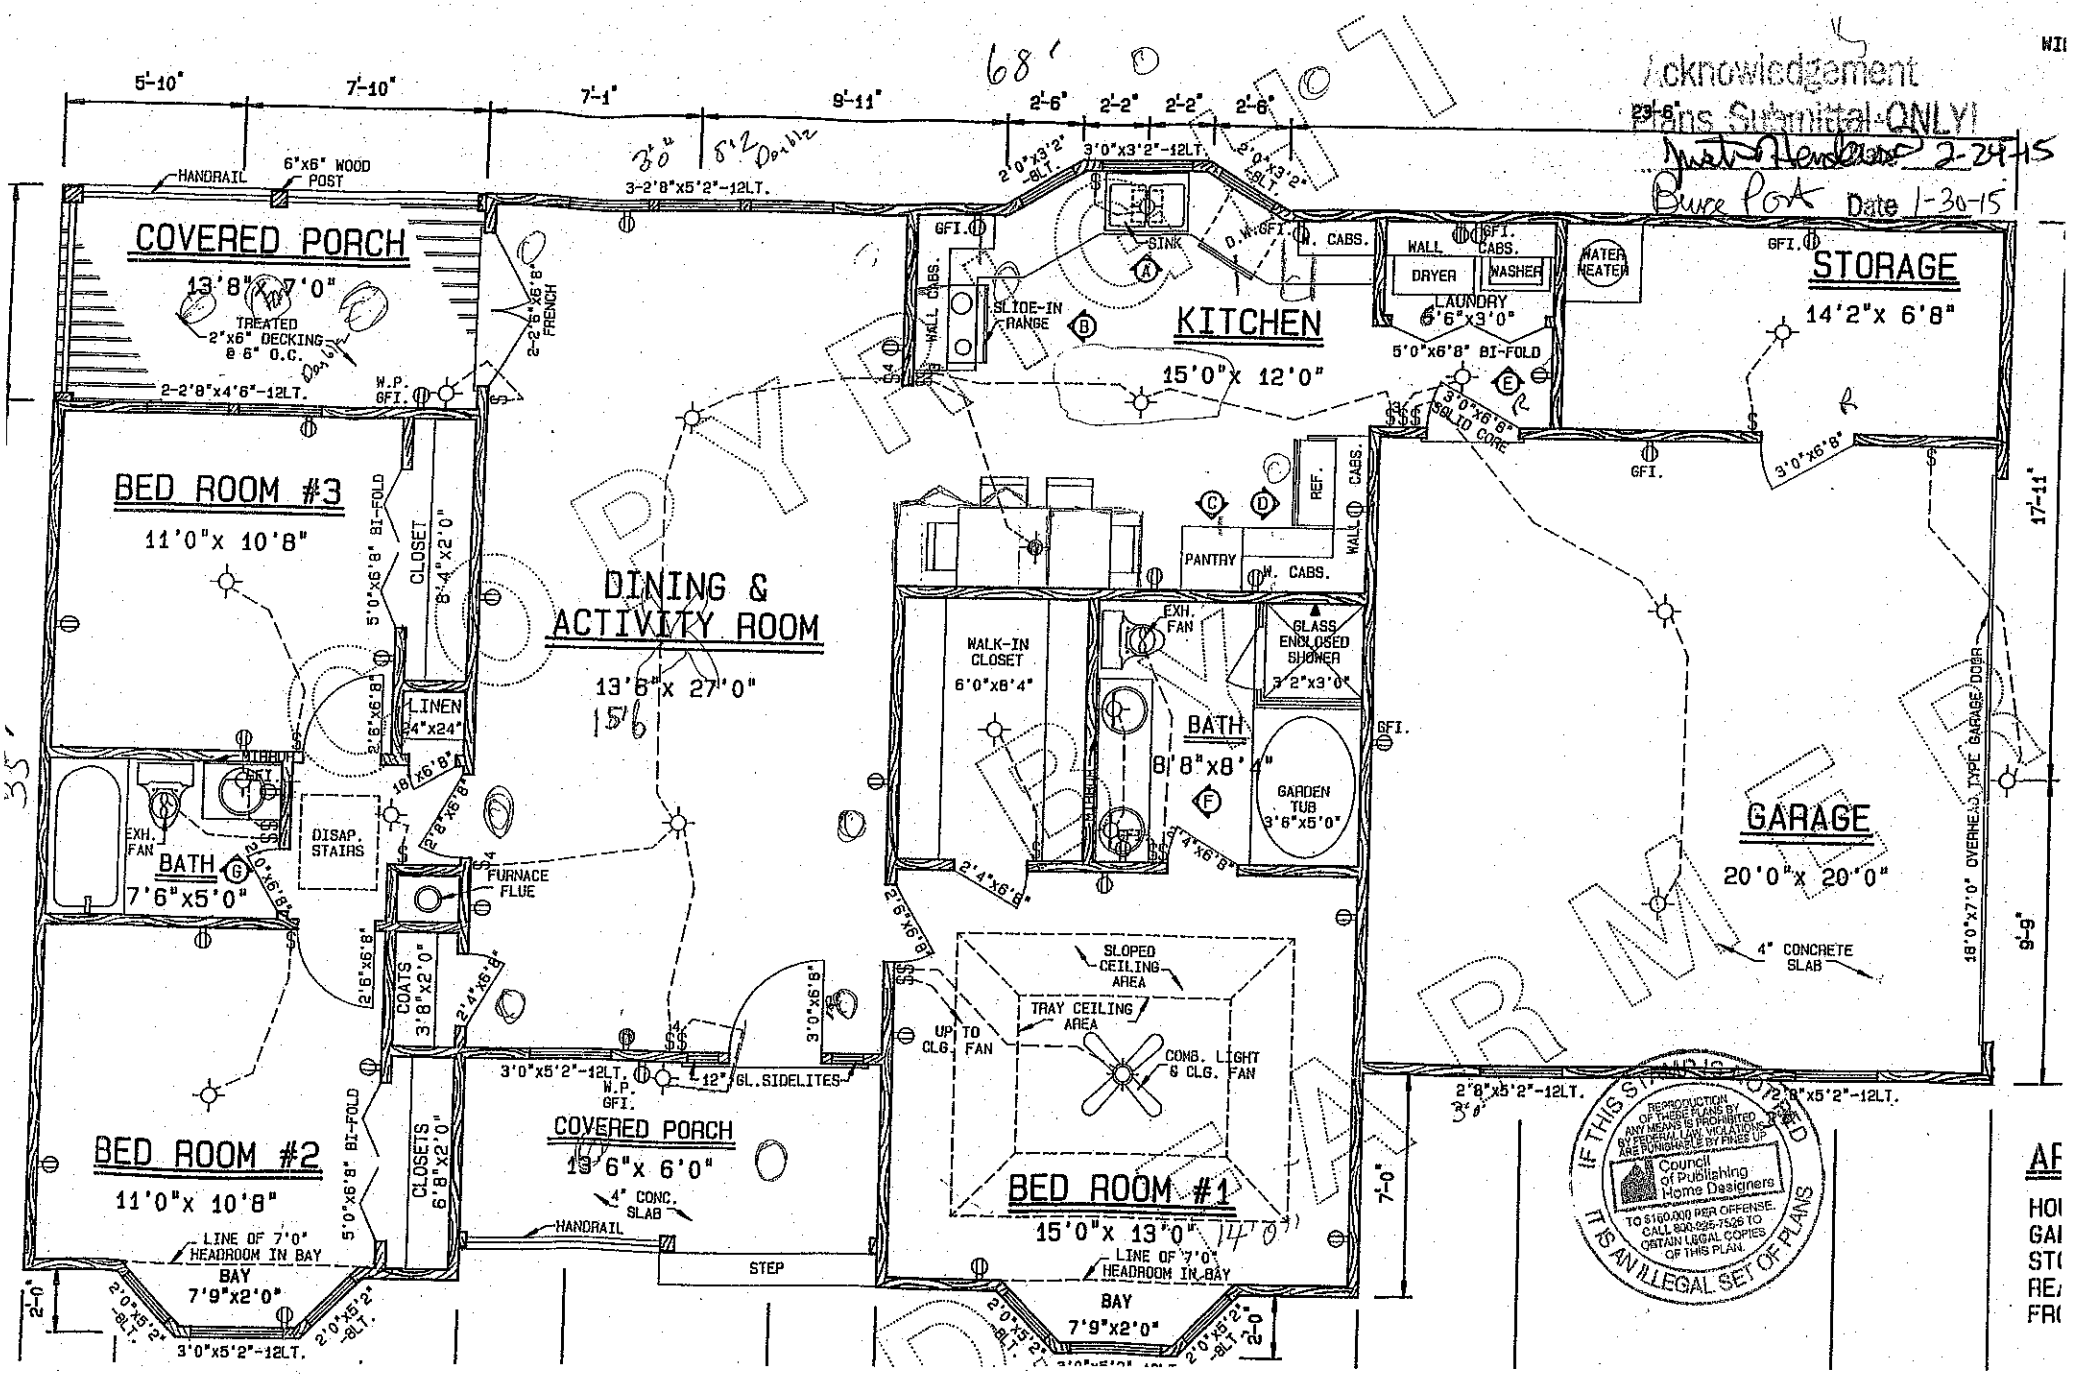

Acknowledgement
Plans Submittal-ONLY!
Date 1-30-15
COVERED PORCH
13'8"x 7'0"
TREATED 2"x6" DECKING @ 6" O.C.
HANDRAIL
6"x6" WOOD POST
2-2'8"x4'6"-12LT.
W.P. GFI.
2-2'6"x6'8" FRENCH
BED ROOM #3
11'0"x 10'8"
5'0"x6'8" BI-FOLD
CLOSET 8'4"x2'0"
LINEN 24"x24"
2'6"x6'8"
1'8"x6'8"
MIRROR
EXH. FAN
DISAP. STAIRS
BATH
7'6"x5'0"
2'0"x6'8"
2'2"x6'8"
FURNACE FLUE
2'6"x6'8"
COATS 3'8"x2'0"
2'4"x6'8"
BED ROOM #2
11'0"x 10'8"
5'0"x6'8" BI-FOLD
CLOSETS 6'8"x2'0"
LINE OF 7'0" HEADROOM IN BAY
BAY
7'9"x2'0"
2'0"x5'2" SLT.
3'0"x5'2"-12LT.
DINING & ACTIVITY ROOM
13'6"x 27'0"
3'0"x5'2"-12LT. W.P. GFI.
12" GL. SIDELITES
COVERED PORCH
13'6"x 6'0"
4" CONC. SLAB
HANDRAIL
STEP
3'0"x6'8"
3-2'8"x5'2"-12LT.
2'0"x3'2" SLT.
3'0"x3'2"-12LT.
2'0"x3'2" SLT.
GFI.
SINK
D.W.
GFI.
W. CABS.
WALL CABS.
SLIDE-IN RANGE
KITCHEN
15'0"x 12'0"
WALL CABS.
GFI.
DRYER
WASHER
LAUNDRY
6'6"x3'0"
WATER HEATER
5'0"x6'8" BI-FOLD
3'0"x6'8" SOLID CORE
STORAGE
14'2"x 6'8"
3'0"x6'8"
GFI.
REF.
WALL CABS.
PANTRY
W. CABS.
WALK-IN CLOSET
6'0"x8'4"
EXH. FAN
GLASS ENCLOSED SHOWER
3'2"x3'0"
BATH
8'8"x8'4"
MIRROR
GARDEN TUB
3'6"x5'0"
2'4"x6'8"
2'4"x6'8"
GFI.
GARAGE
20'0"x 20'0"
4" CONCRETE SLAB
18'0"x7'0" OVERHEAD TYPE GARAGE DOOR
17'-11"
9'-9"
SLOPED CEILING AREA
TRAY CEILING AREA
UP TO CLG.
FAN
COMB. LIGHT & CLG. FAN
BED ROOM #1
15'0"x 13'0"
LINE OF 7'0" HEADROOM IN BAY
BAY
7'9"x2'0"
2'0"x5'2" SLT.
2'0"x5'2" SLT.
3'0"x5'2"-12LT.
2'8"x5'2"-12LT.
7'-0"
2'-0"
5'-10"
7'-10"
7'-1"
9'-11"
2'-6"
2'-2"
2'-2"
2'-6"
23'-6"
35'
68'
IF THIS STAMP IS NOT SHOWN IN RED IT IS AN ILLEGAL SET OF PLANS
REPRODUCTION OF THESE PLANS BY ANY MEANS IS PROHIBITED BY FEDERAL LAW. VIOLATIONS ARE PUNISHABLE BY FINES UP TO $150,000 PER OFFENSE. CALL 800-225-7526 TO OBTAIN LEGAL COPIES OF THIS PLAN.
Council of Publishing Home Designers