
022/031
03/20/2006 17:11 FAX 434 793 7313 COMMODORE

Acknowledgement Of
Plans Submittal ONLY!
STEVE HEDRICK Date 3-29-06
Date 3/29/06

70'

28'

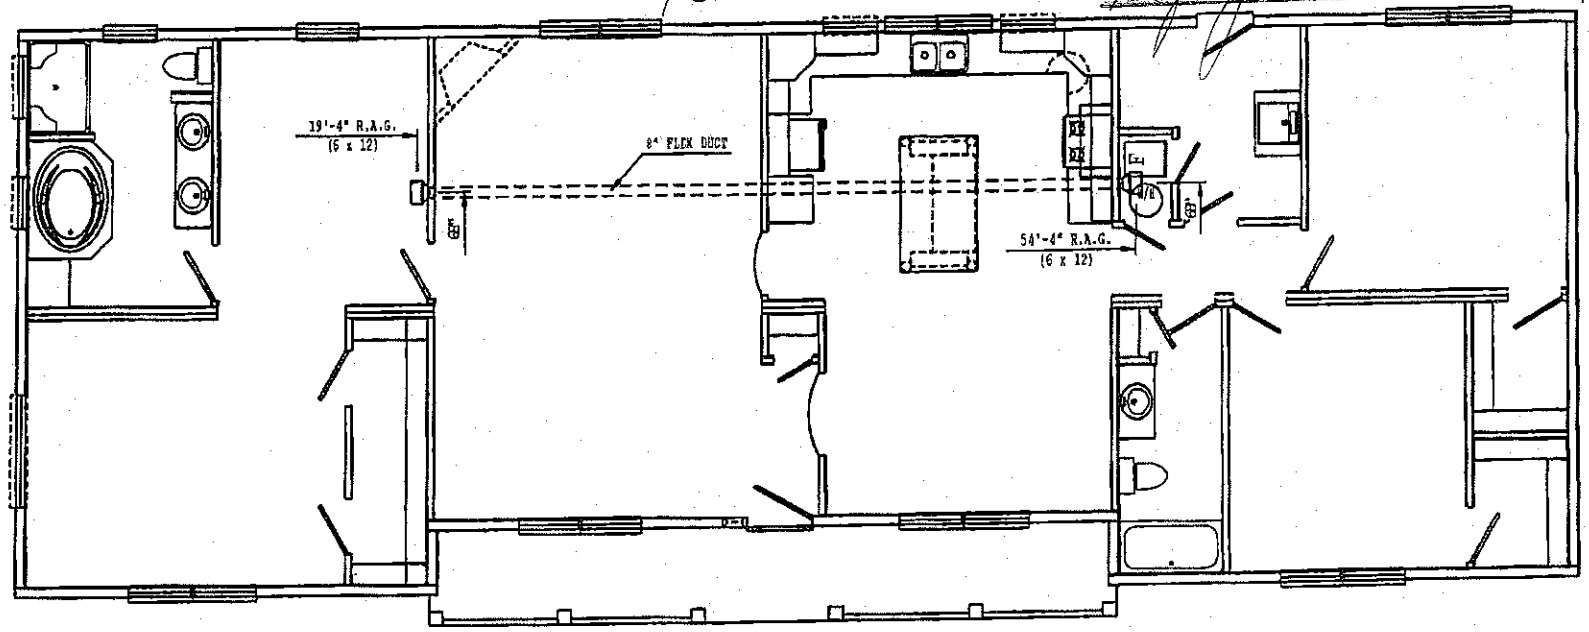

RETURNS IN CEILING IN ADDITION TO AIR THRU GRILLES/OPENINGS

RADCO
APPROVED
08/31/2004
DENNIS WEBBER

Received Time Mar.20. 5:30PM

PAGE L

The Commodore Corporation	TITLE 2876 RETURN AIR REGISTERS	REVISIONS DATE	NUMBER				SCALE N.T.S.	DATE 07/27/2004	DWG. NO. WM577-A
							DWN. BY JS	REFERENCE ORIG.	AIR RETURN