
SADOWSKI

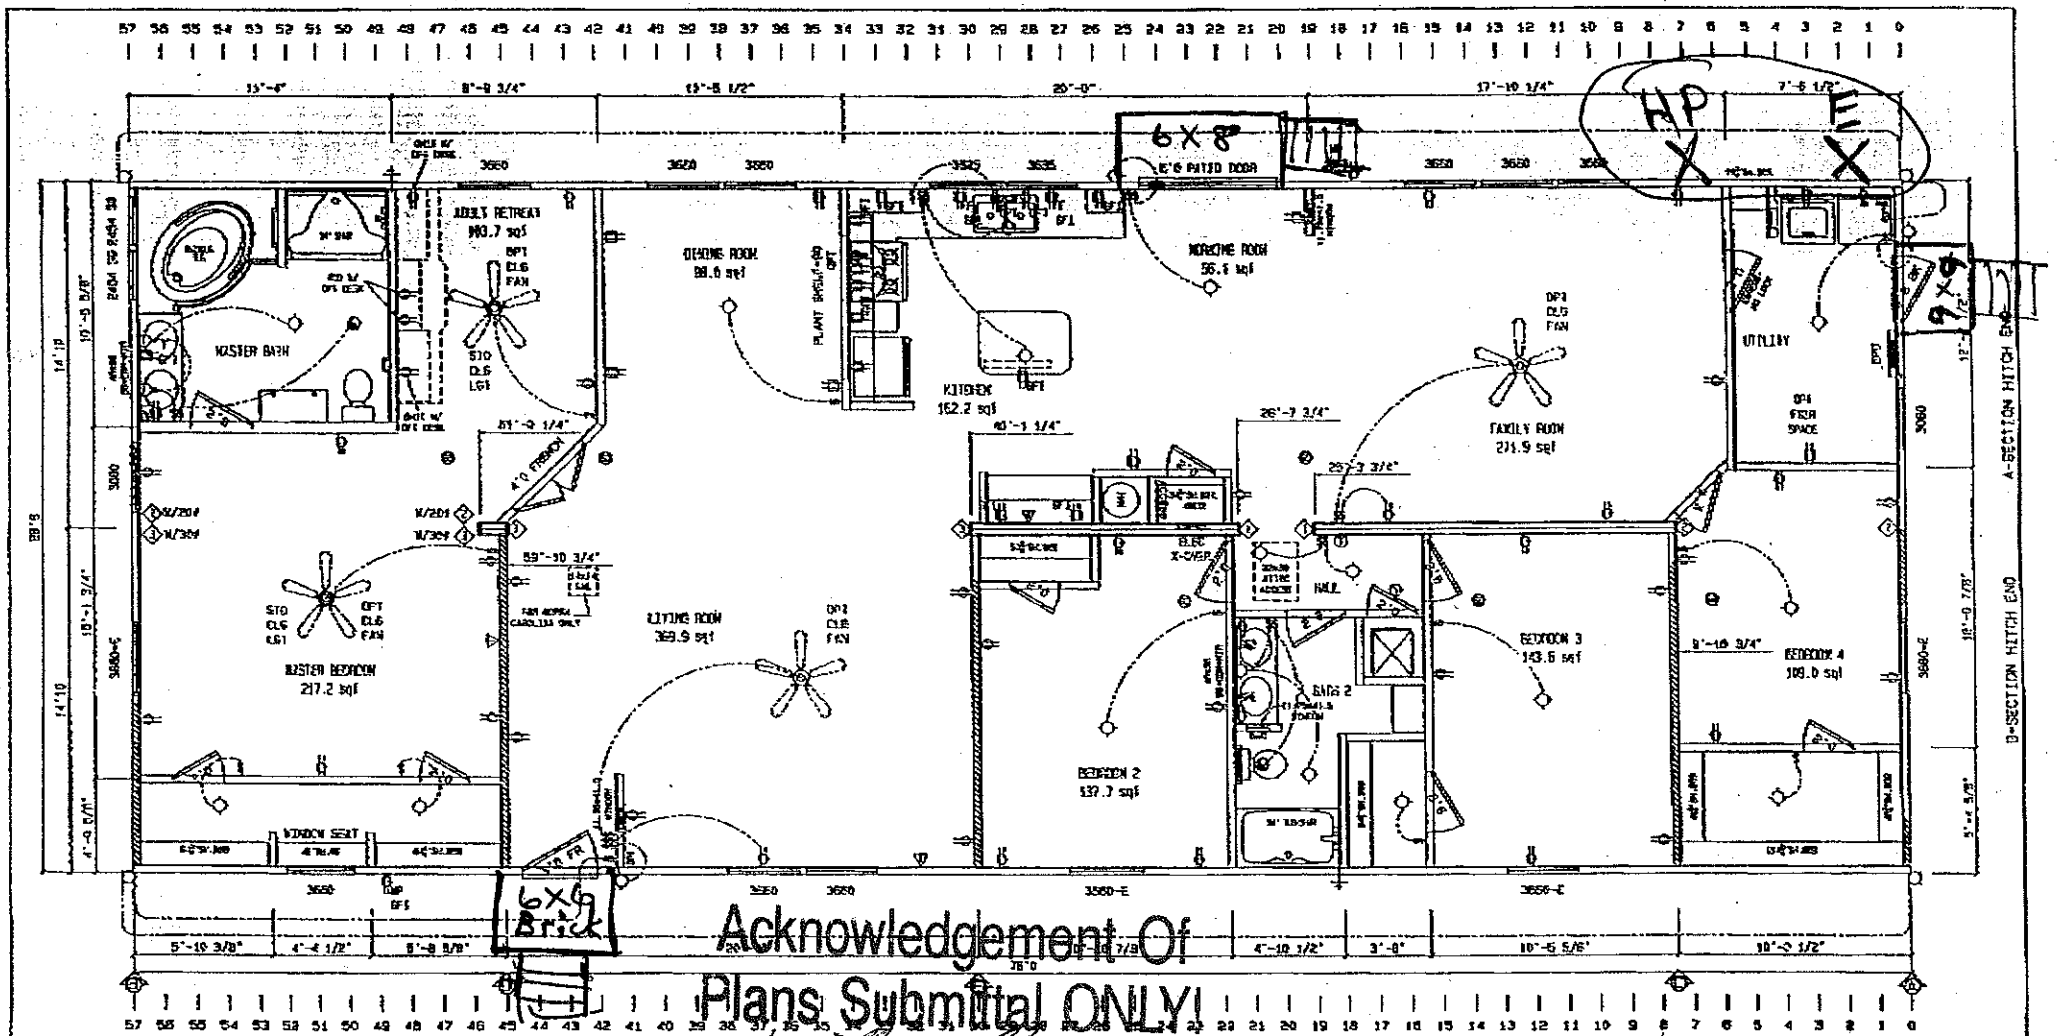

Acknowledgement Of Plans Submittal ONLY!

Date 8/4/03

Date

RETURN AIR REQUIREMENTS	
① INDICATES THAT A 20"X08" RETURN AIR GRILL IS REQUIRED	⑤ INDICATES REQUIRED NUMBER OF SPACES IN CEILING
② INDICATES THAT A 14"X10" RETURN AIR GRILL IS REQUIRED 3/4" 2 3/4" DUAL UNDERCUT	⑥ THE # SPECIFIED SHALL SPECIFY THE NUMBER OF HOLES IN SPACES IN CEILING
③ INDICATES THAT RUNS TO MUST BE UNDERCUT 2 1/2" MINIMUM	

HBOS
OAKWOOD HOMES CORP.

REVISIONS	BY	DATE

GENERAL NOTES
CEILING HEIGHT = 9'
FLOOR FRAMING SPACING =

DRAWING TITLE
MASTER PLAN

BRAND	SERIES	MODEL NO.
SCHULT	LB32	2779
PLANT	DESCRIPTION	
02	32X76 468-284	
DRAWN BY	DESIGN DATE	DATE REVISED	SHEET NO.
HDP	01/15/2003	02/18/2003	1-1