
Acknowledgement Of
Plans Submittal ONLY!

Date 9-15-16

Date 9/19/16

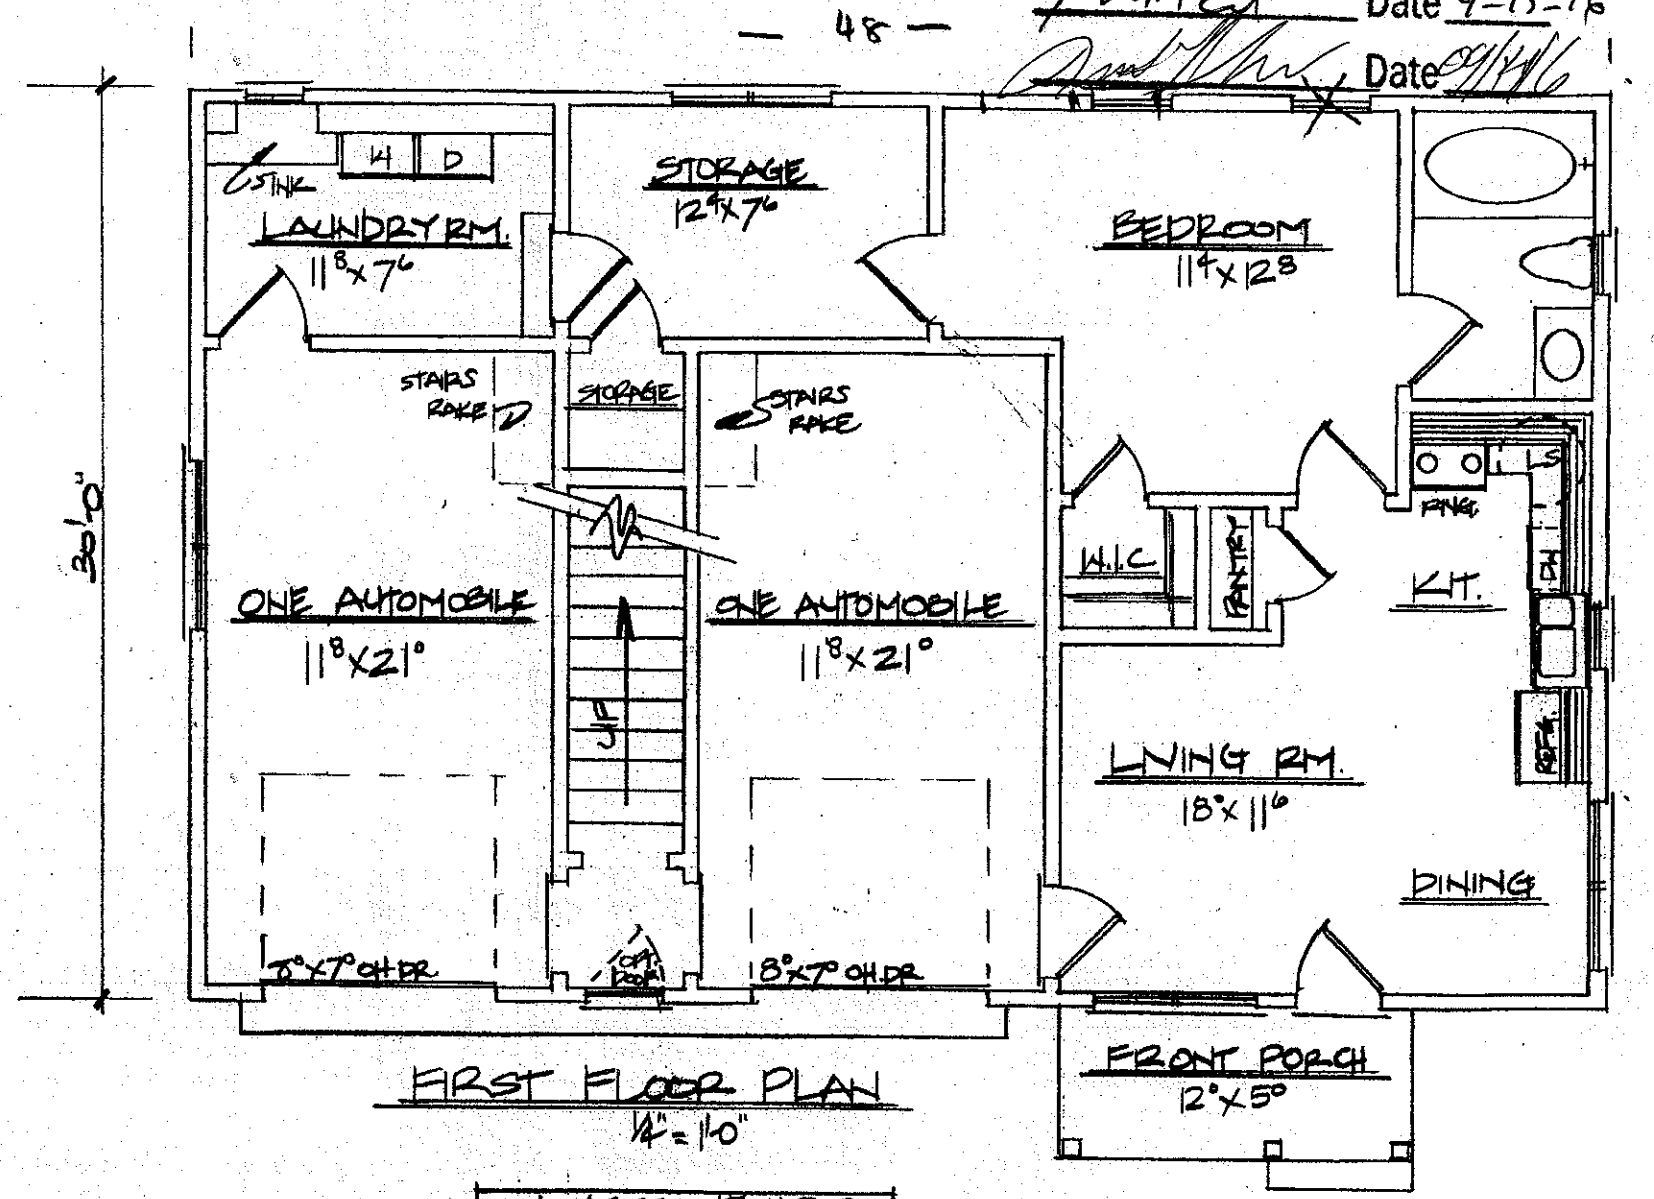

FIRST FLOOR PLAN

1/4" = 1'0"

604	APARTMENT HTD. SF.
614	GARAGE SF.
123	STORAGE SF.
99	LAUNDRY SF.

Lot 37 and Lot 38 have been combined.

