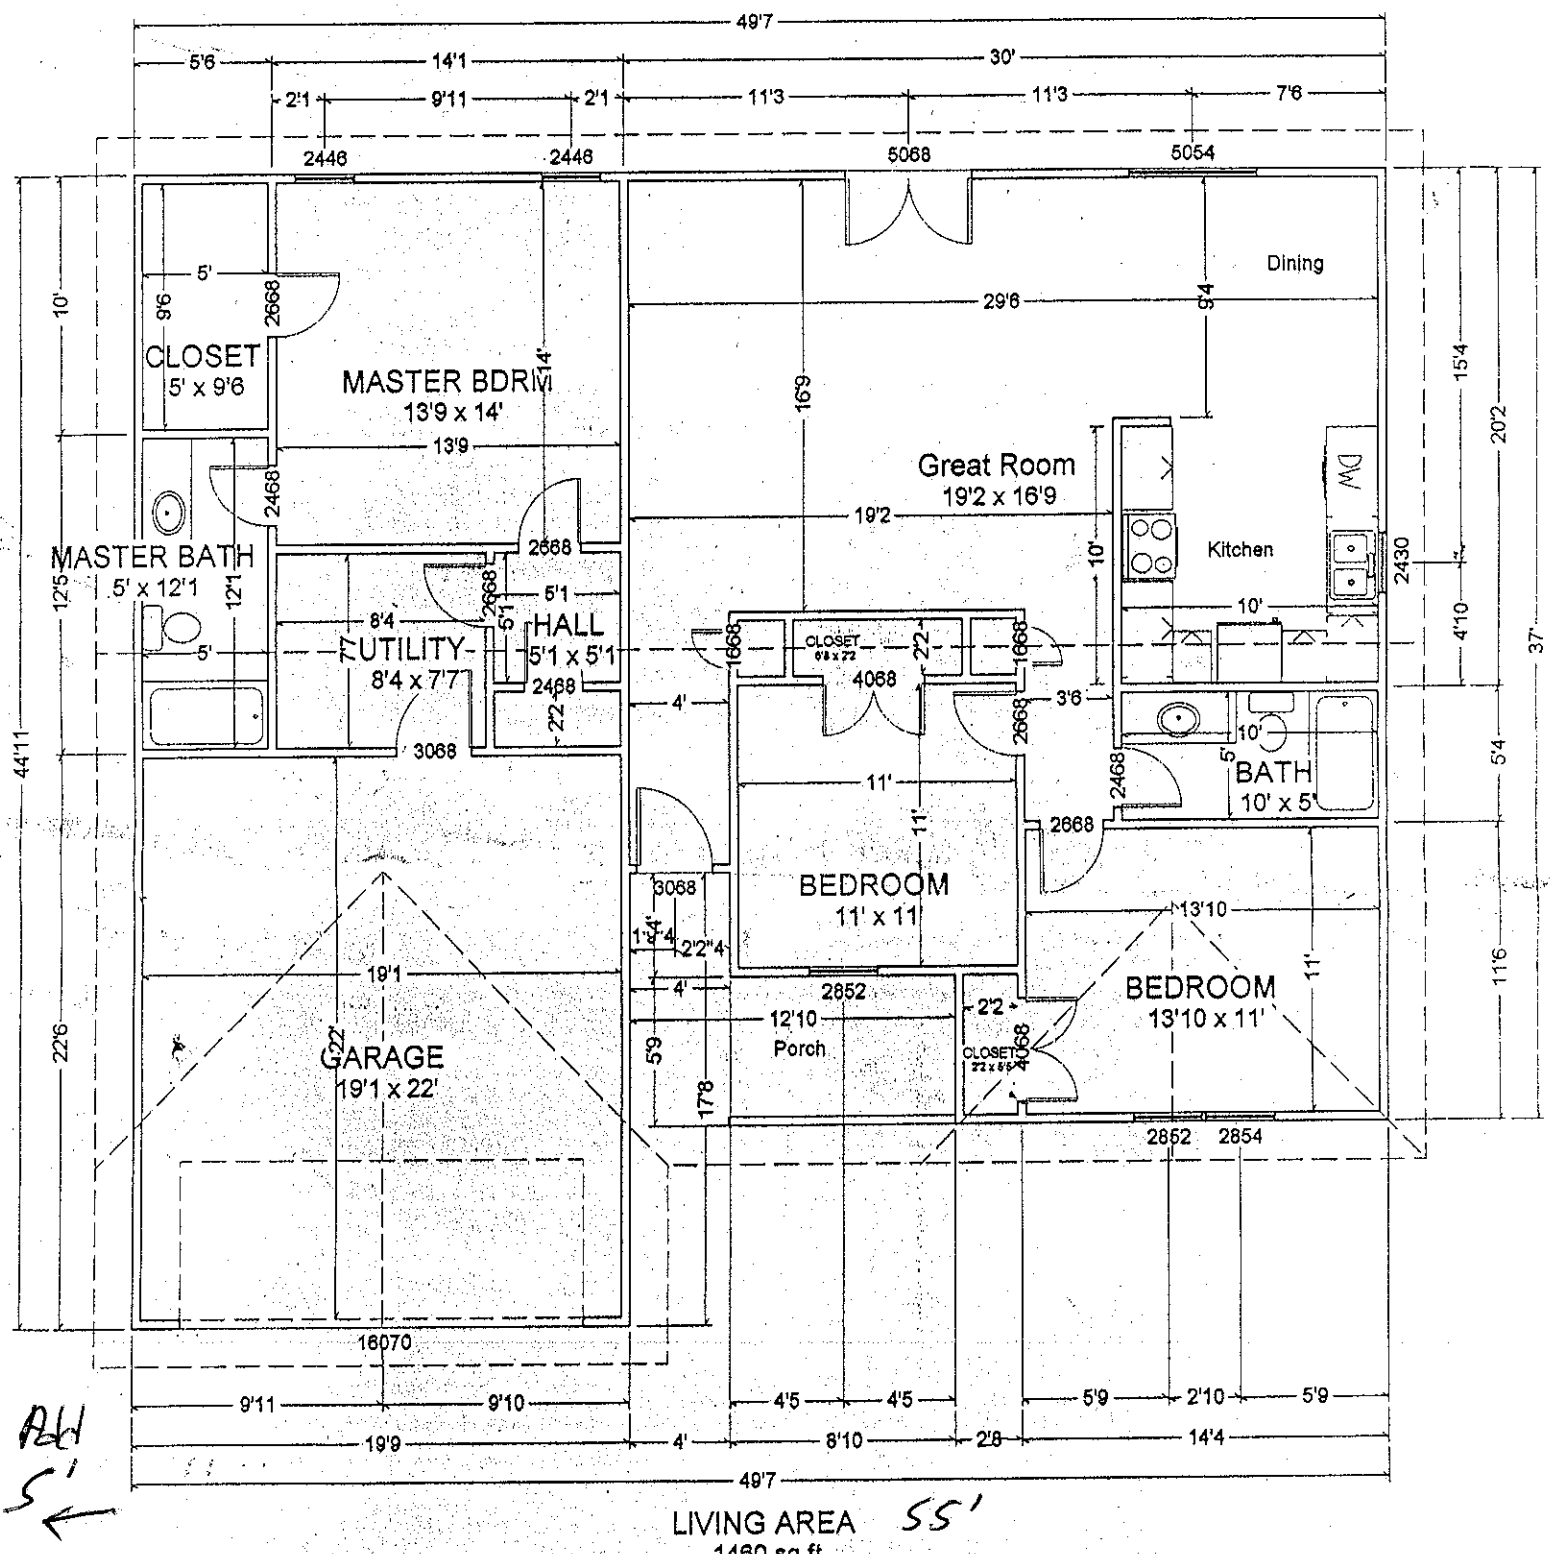


LIVING AREA 55'
1460 sq ft

Acknowledgement Of Plans Submittal ONLY!

STEVE HEDRICK Date 1-13-09

Date 1-13-09