
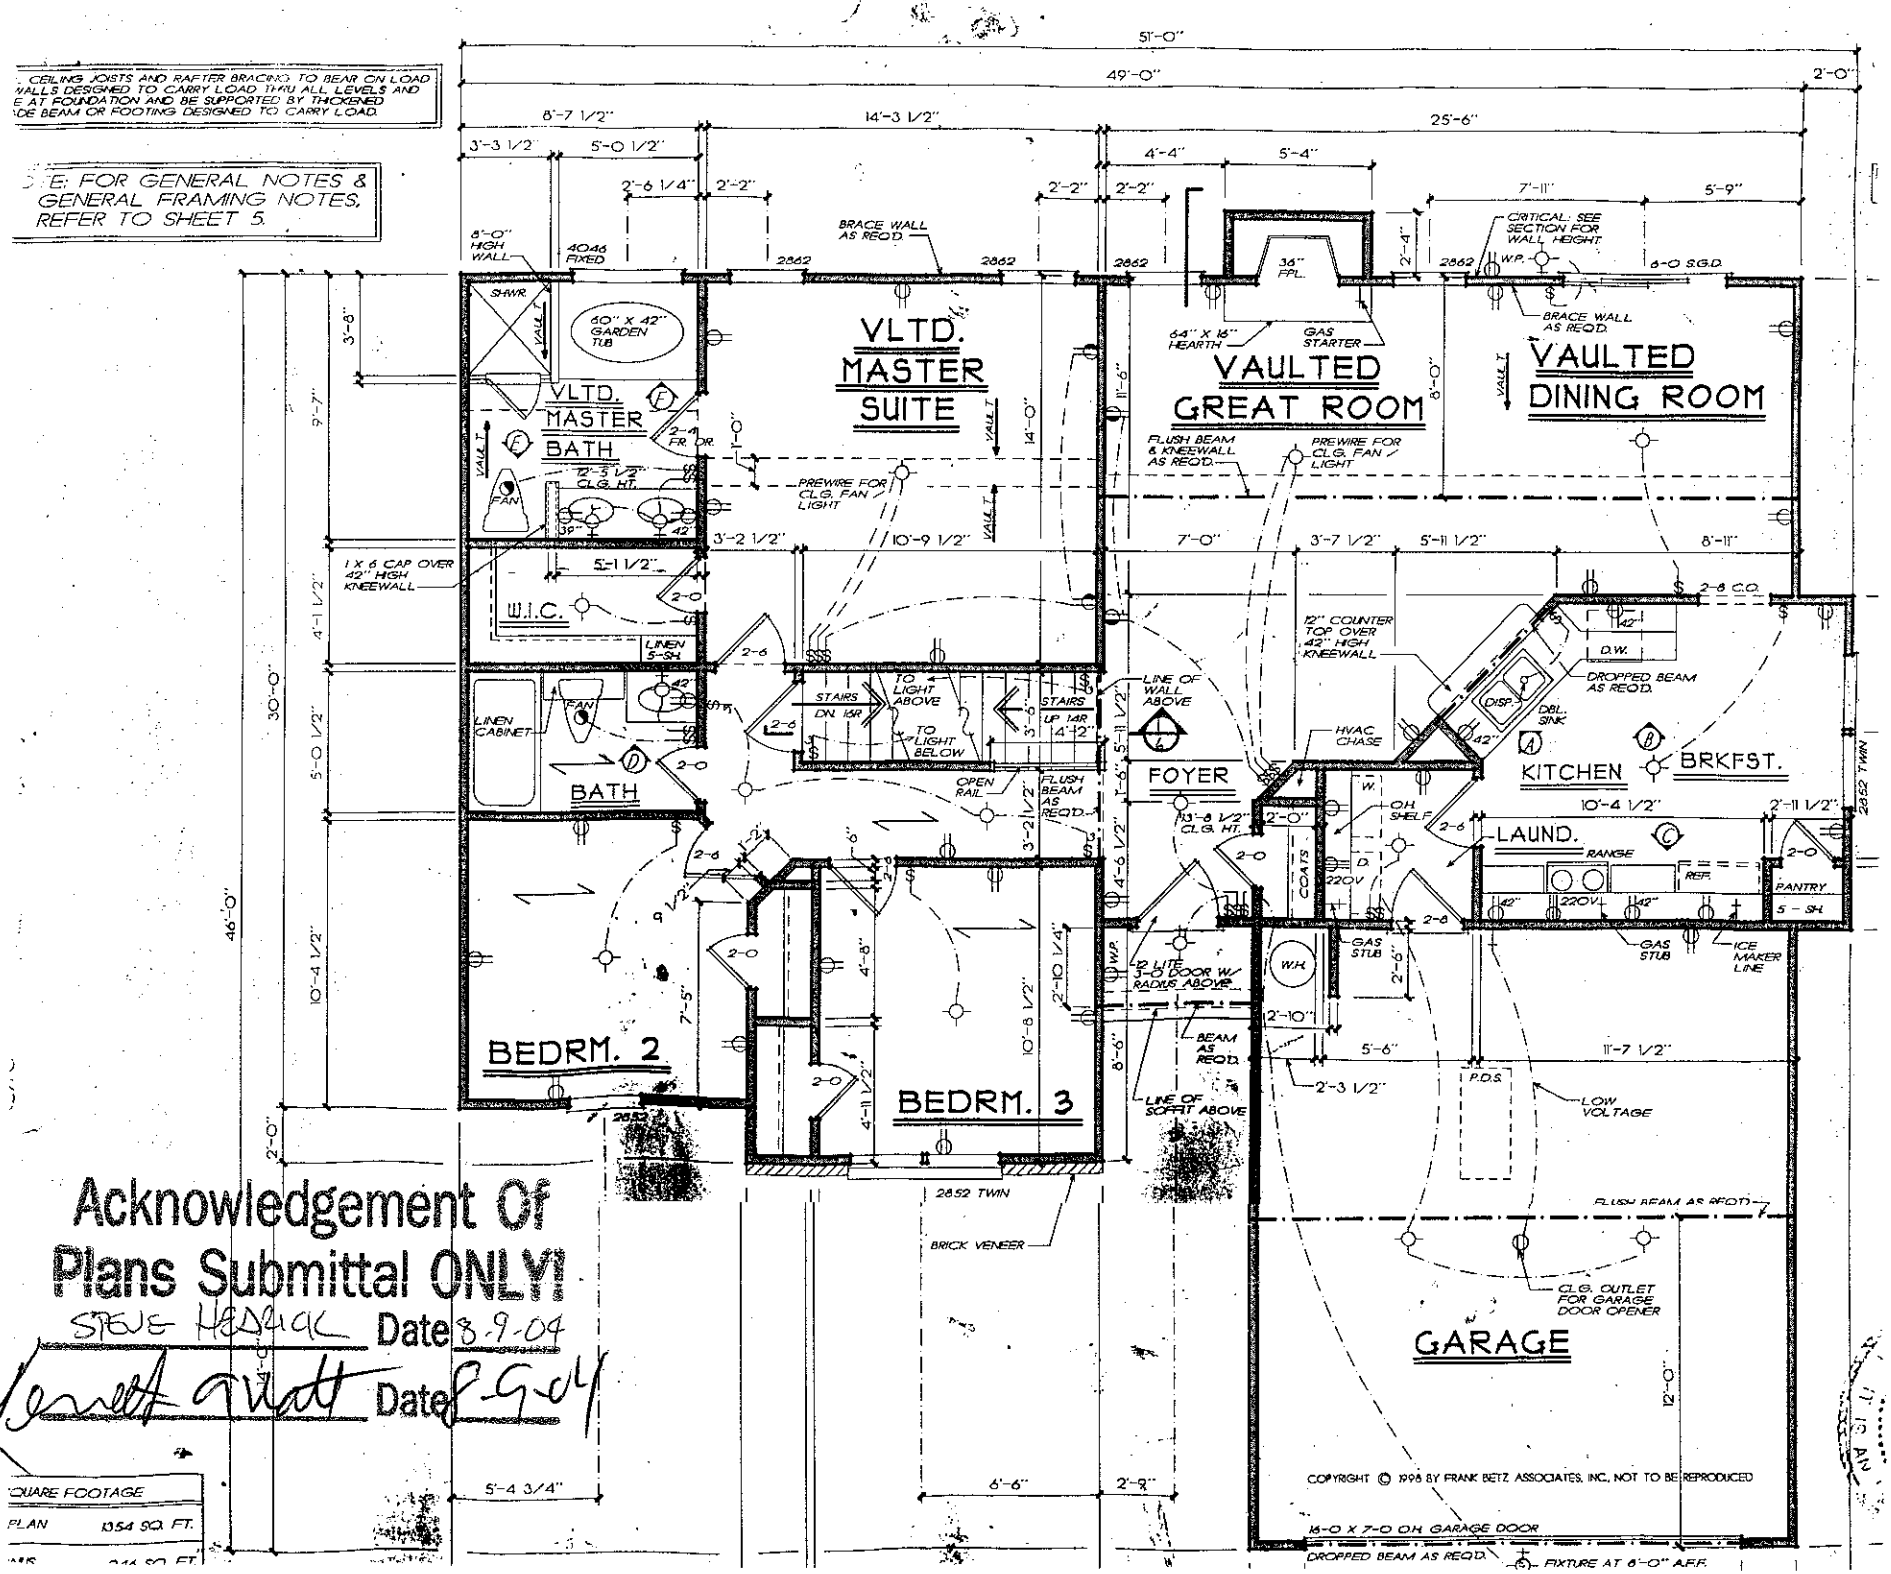


Acknowledgement Of
Plans Submittal ONLY!
STEVE HEDRICK Date 8-9-04
Kenneth Watt Date 8-9-04

SQUARE FOOTAGE
PLAN 1354 SQ. FT.

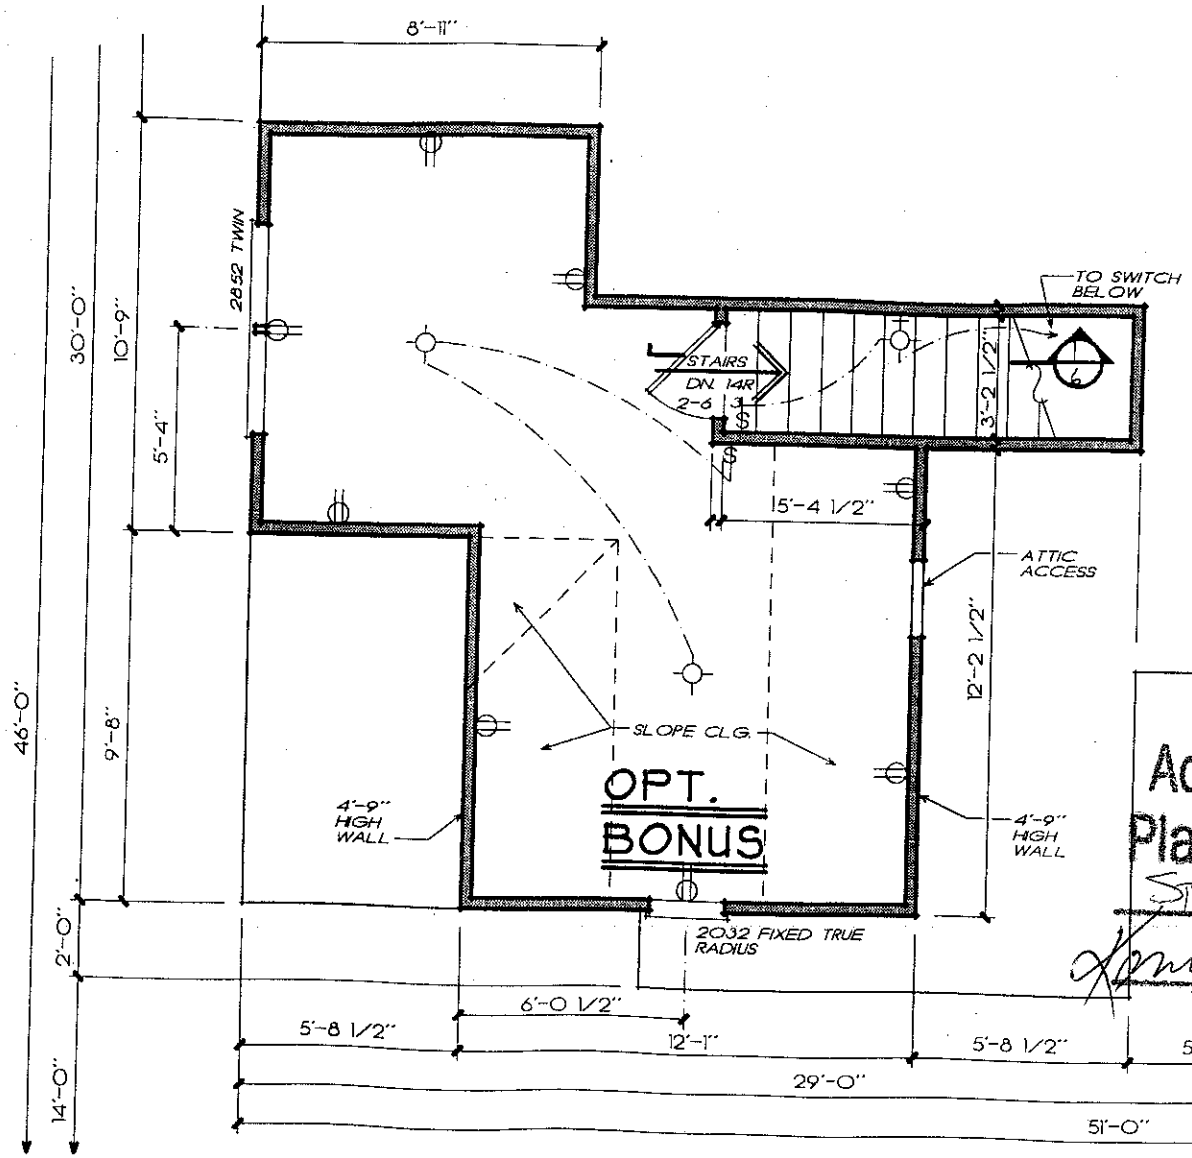

OPT. BONUS ROOM

1/4" = 1'-0"

Acknowledgement Of Plans Submittal ONLY!

STEVE HEDRICK Date 8-9-04

Date 8-9-04