
BONUS ROOM

ABOVE GARAGE HAS NO BATHROOM & NO ACCESS TO A FULL BATH

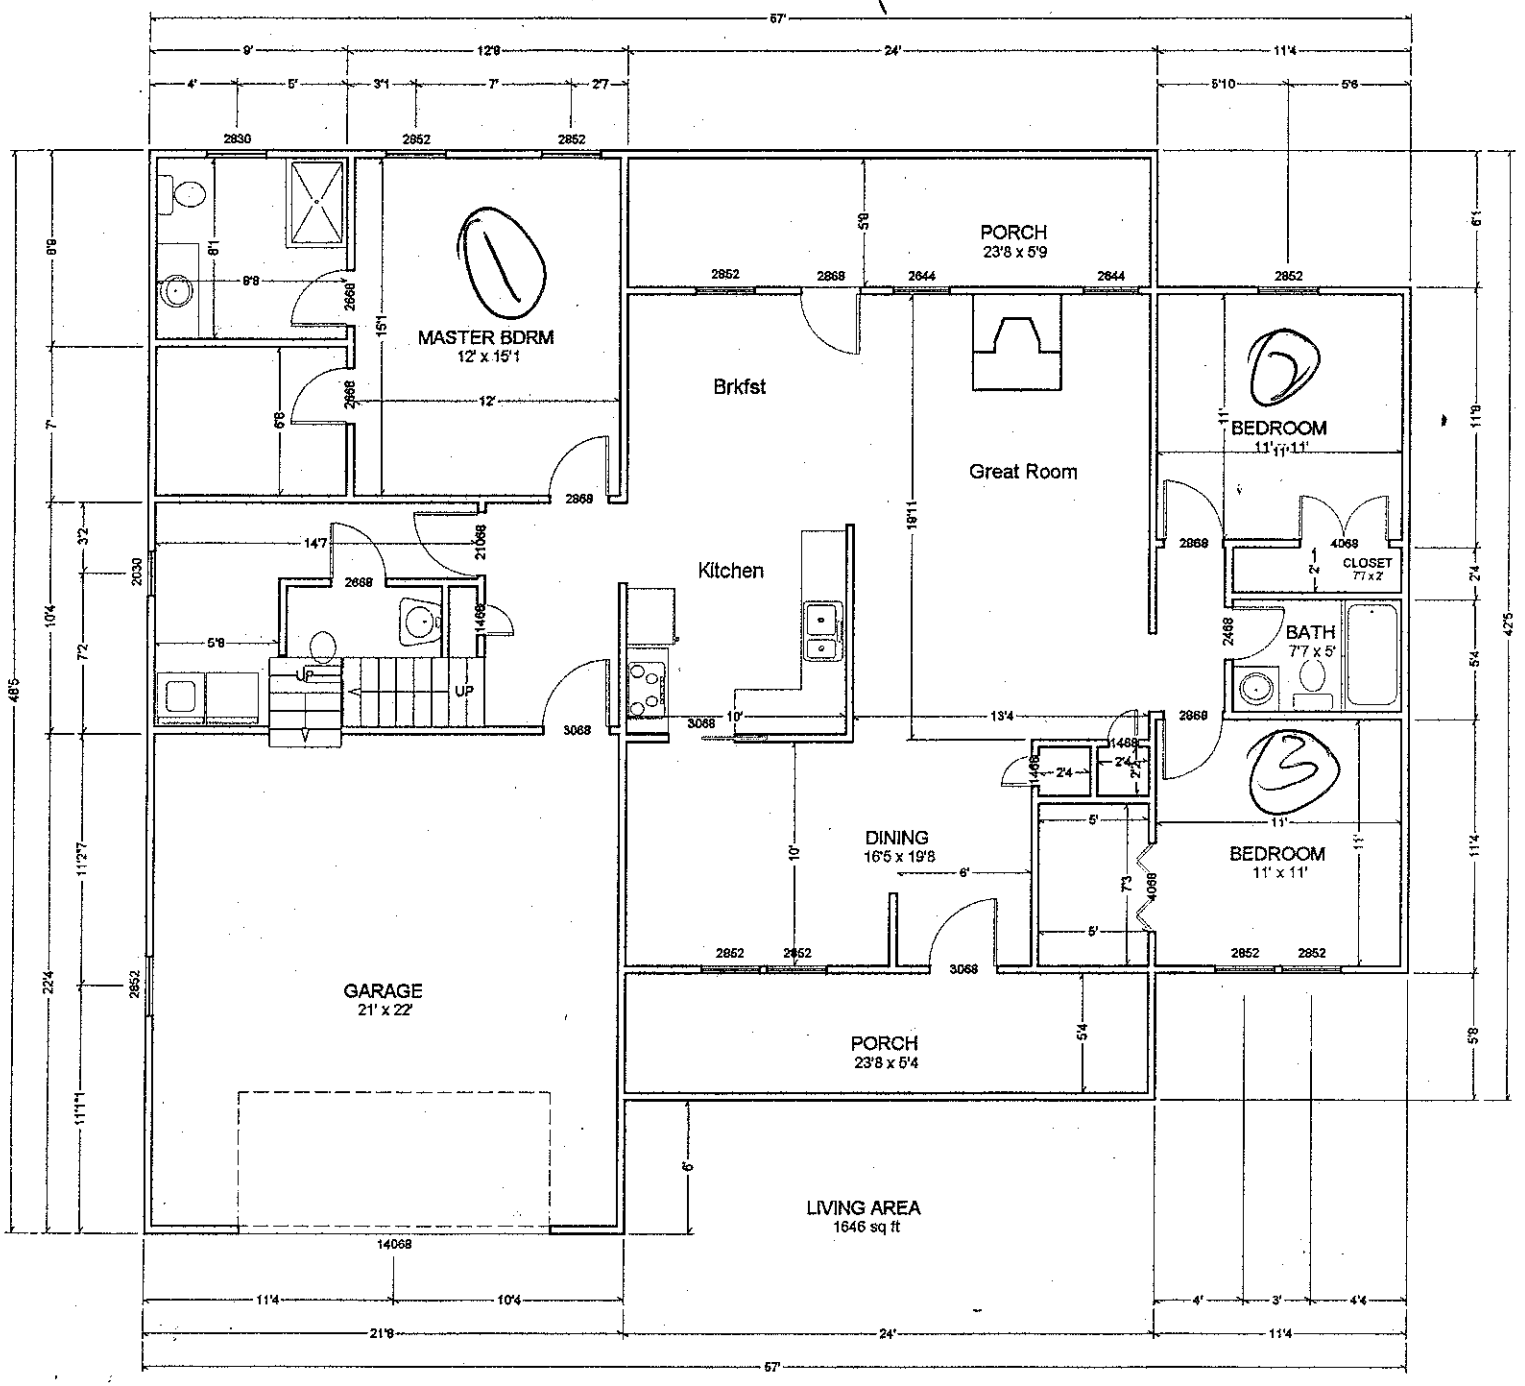

APPROVED
3 BEDROOM

Acknowledgement Of
Plans Submittal ONLY!

Date 2-9-05

Date 2-9-05